




Islandmore Wind Farm

Environmental Impact Assessment
Report

Annex 3.3: Wind Turbine Elevation
Drawings

Islandmore Wind Farm Limited

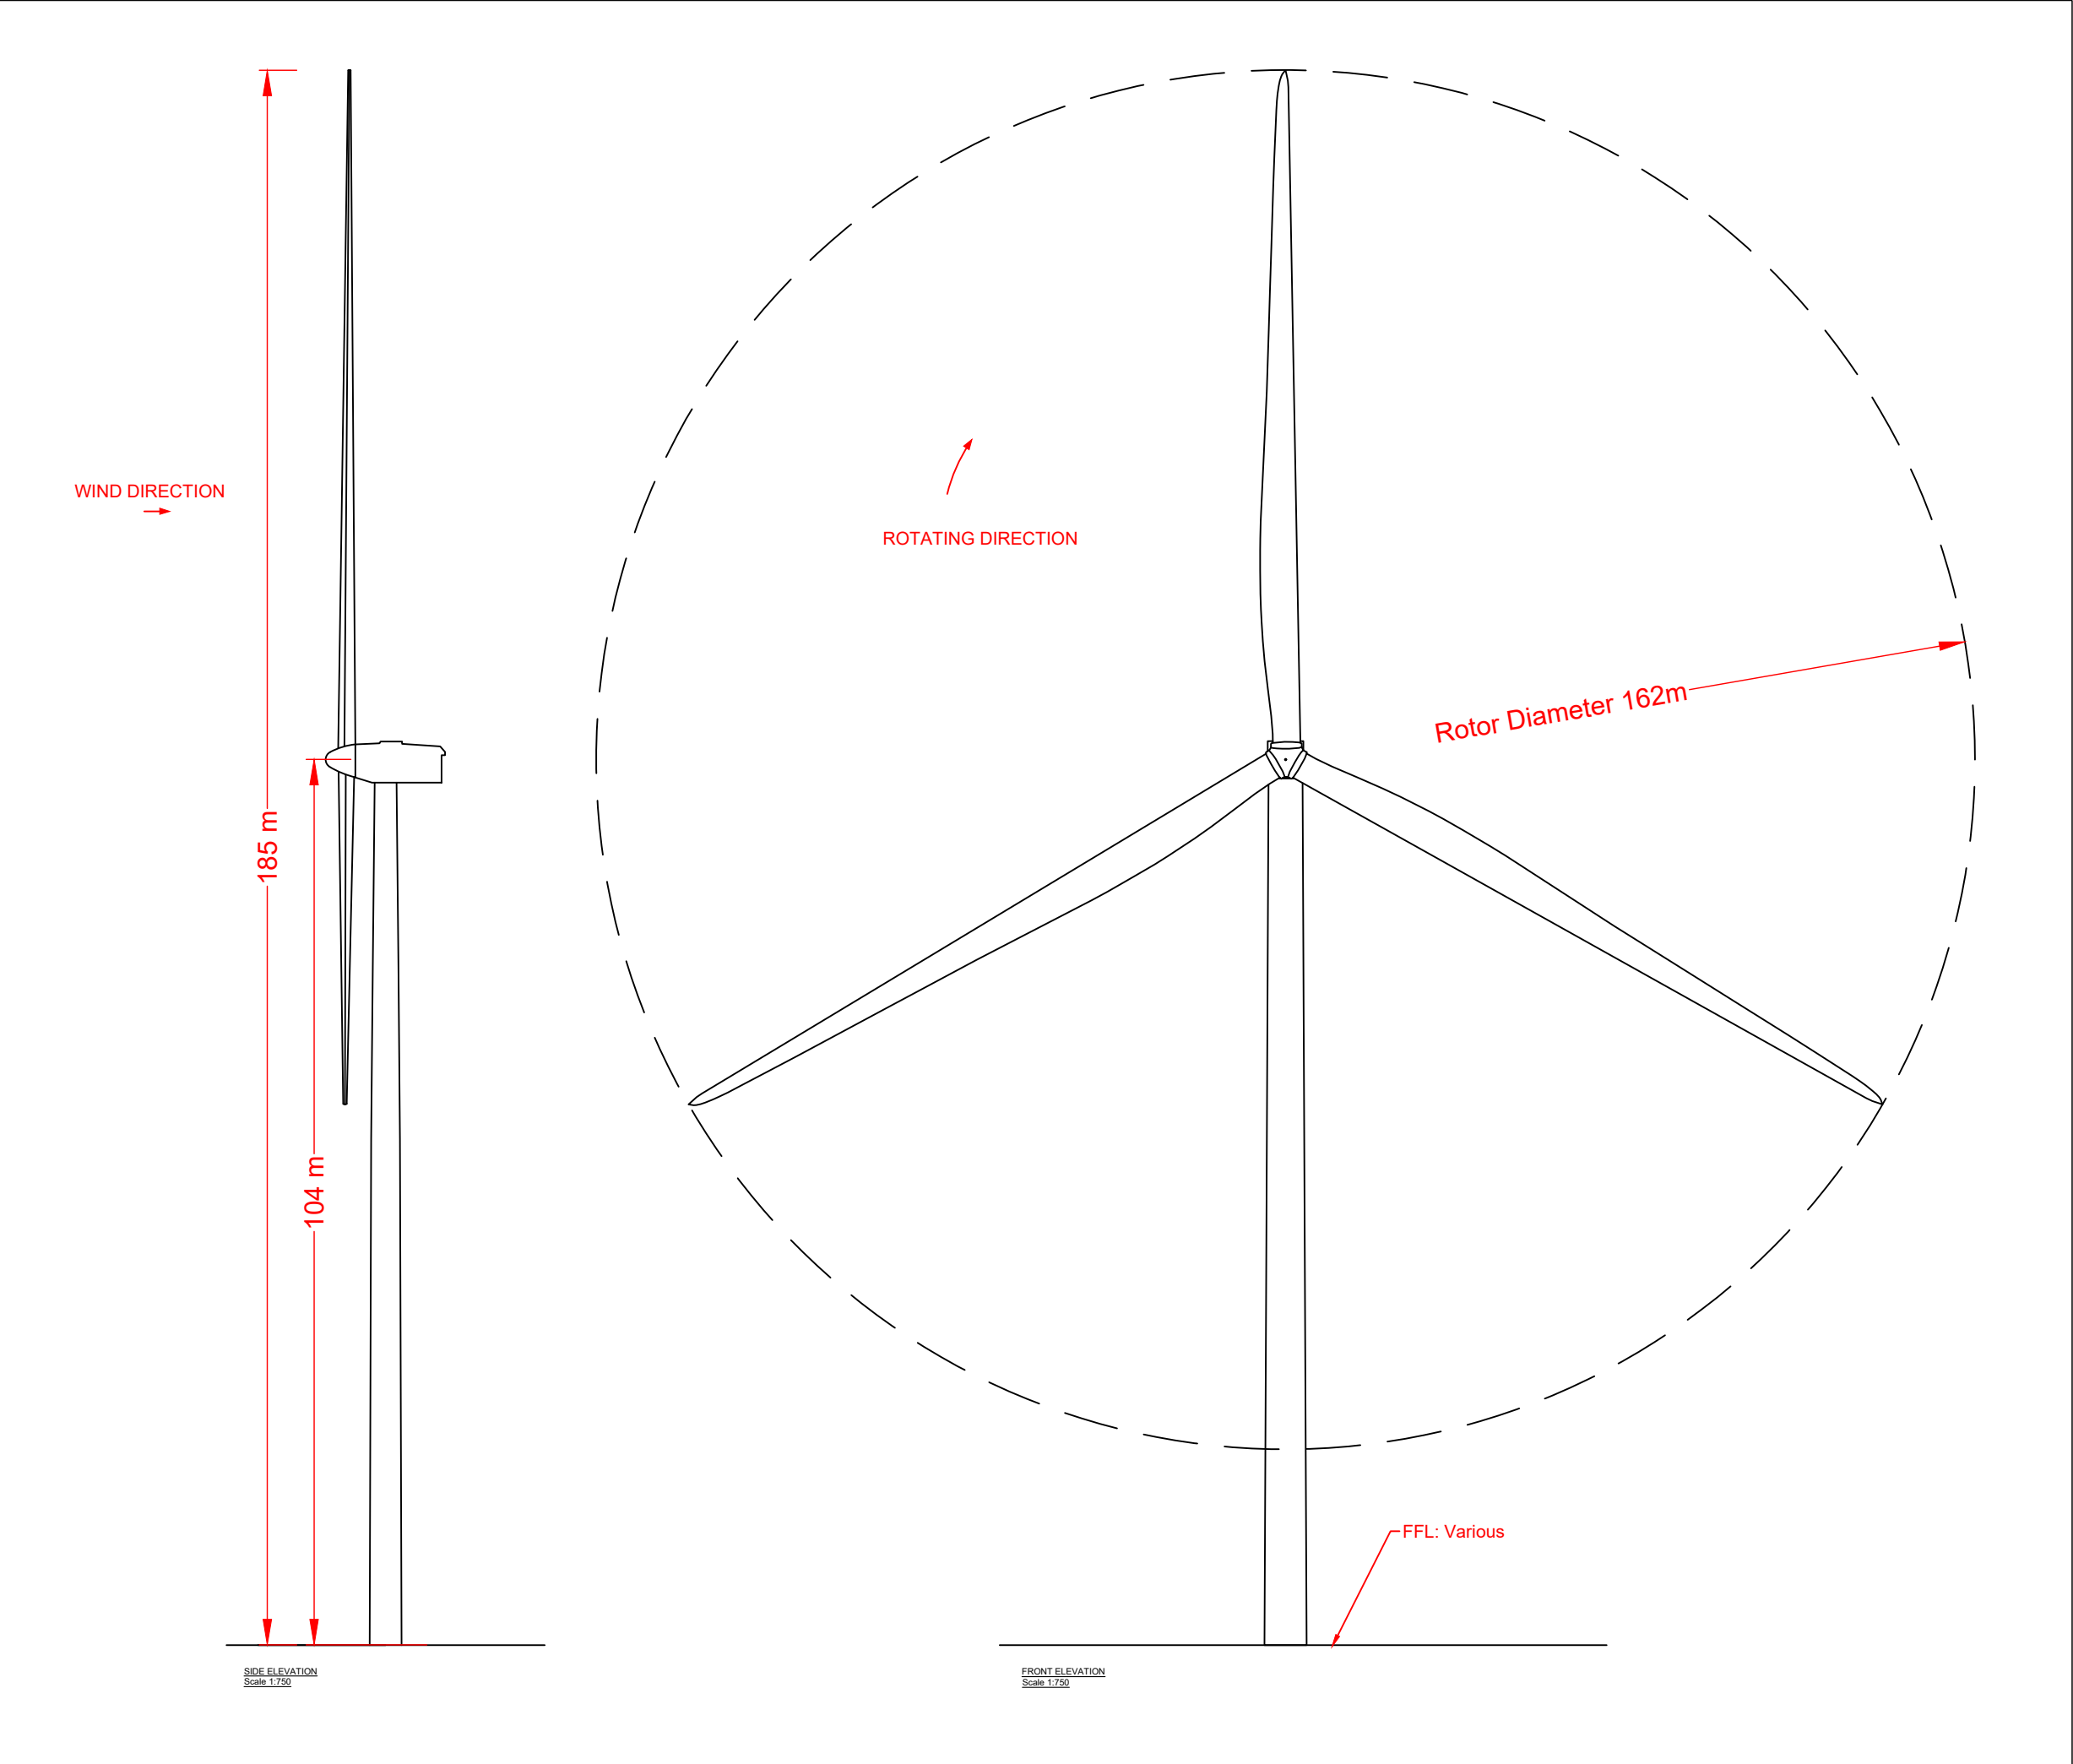

- Notes:
1. All dimensions must be checked on site and not scaled from this drawing.
 2. All dimensions in millimetres unless otherwise stated.
 3. Dimensions may vary depending on site conditions.

Date:	Rev:	Description:	Drawn By:
-------	------	--------------	-----------

Prepared By:



Galetech Energy Services
Clondargan, Stradone
Co. Cavan, H12 NV06
info@galetechenergyservices.com
www.galetechenergyservices.com

Client:
ISLANDMORE WIND FARM LIMITED

Job Title:
ISLANDMORE WIND FARM


Drawing Title:
ANNEX 3.3 (a): WIND TURBINE
ELEVATIONS (T1 - T3)

Drawing No. STK001ISL_EIAR-0.11	Stage. EIAR
------------------------------------	----------------


Scale: (A3) 1:750	Date: 08/04/2026	Revision No.: REV01
----------------------	---------------------	------------------------

Drawn By: EF	Checked By: JB	Confirmed By: SC
-----------------	-------------------	---------------------

WIND DIRECTION
→

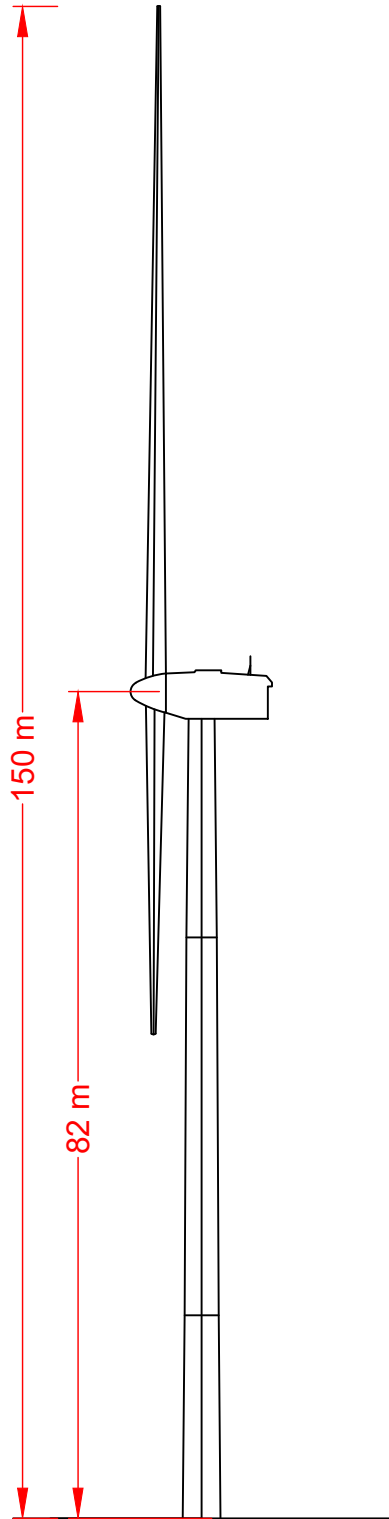

SIDE ELEVATION
Scale 1:750

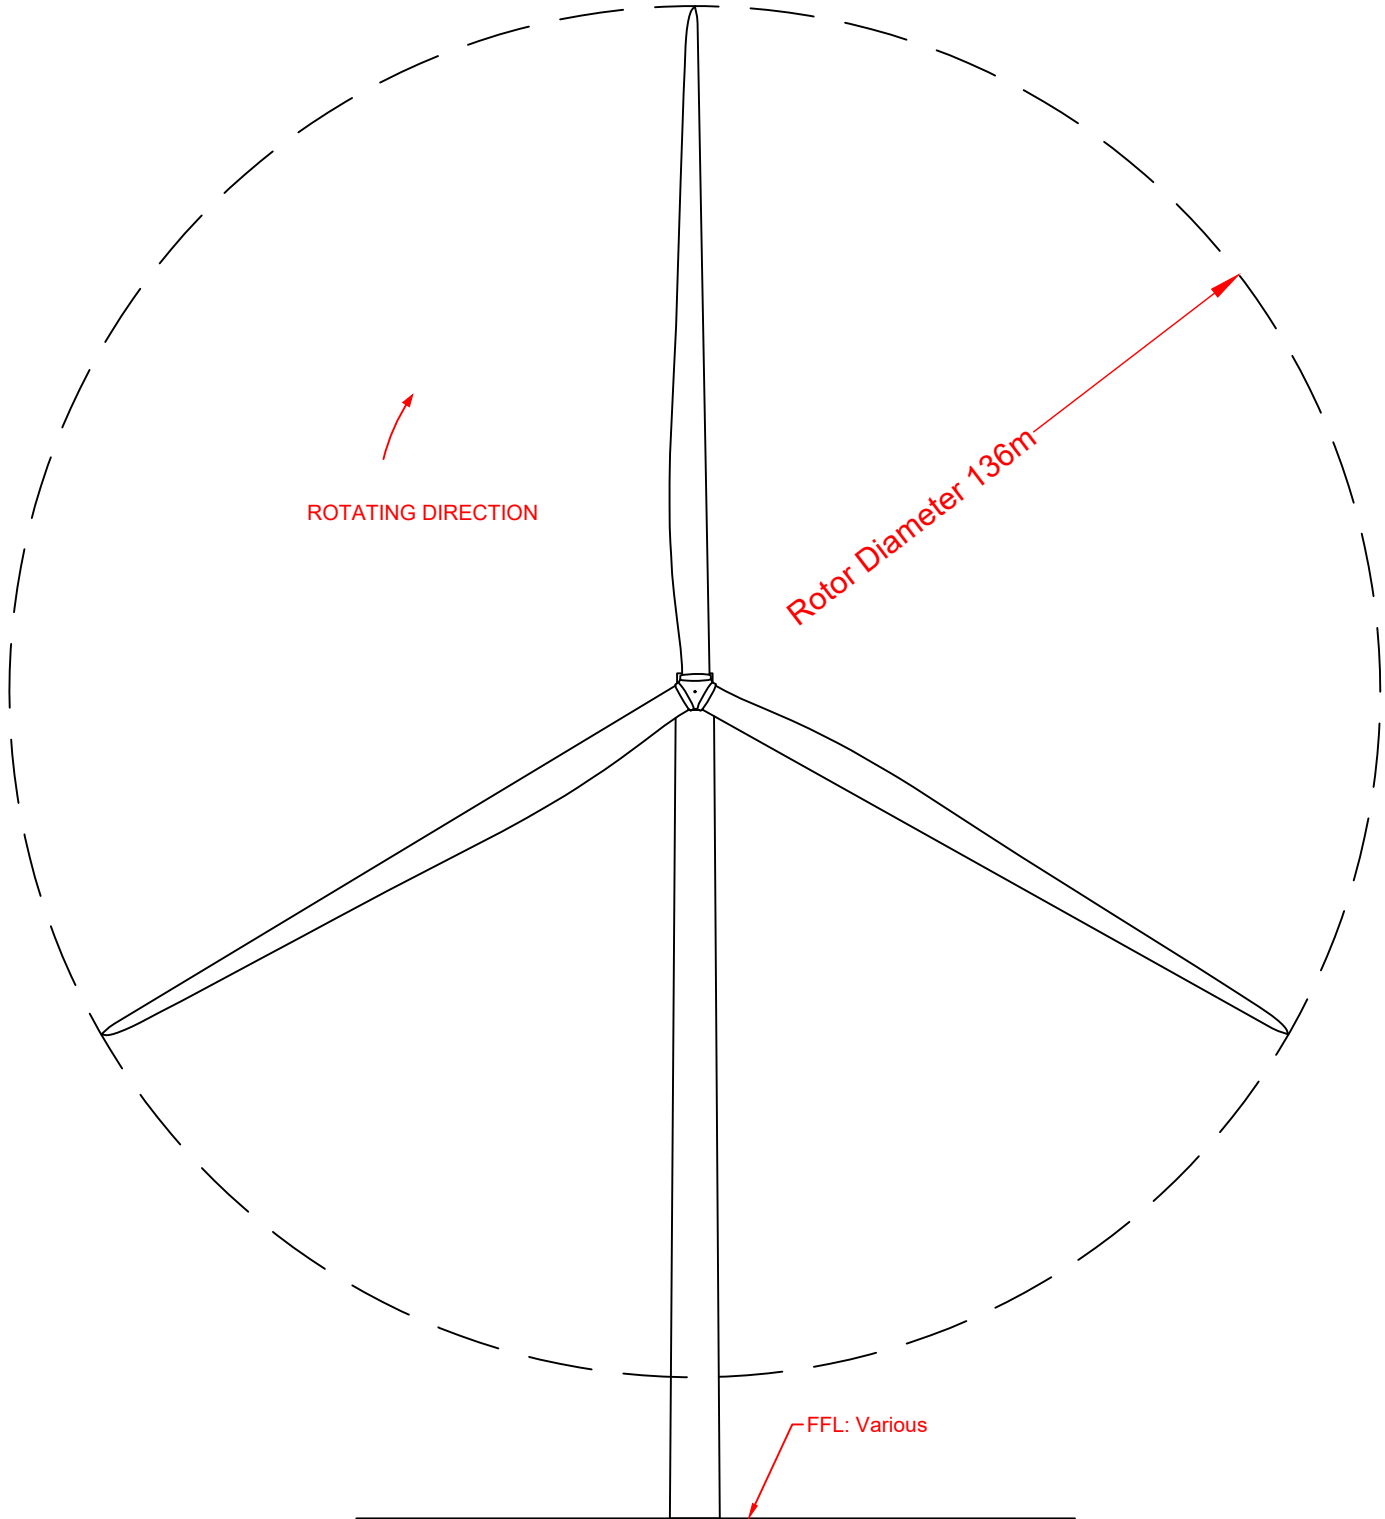

FRONT ELEVATION
Scale 1:750

- Notes:
1. All dimensions must be checked on site and not scaled from this drawing.
 2. All dimensions in millimetres unless otherwise stated.
 3. Dimensions may vary depending on site conditions.

Date:	Rev:	Description:	Drawn By:
-------	------	--------------	-----------

Prepared By:



Galetech Energy Services
Clondargan, Stradone
Co. Cavan, H12 NV06
info@galetechenergyservices.com
www.galetechenergyservices.com

Client:
ISLANDMORE WIND FARM LIMITED

Job Title:
ISLANDMORE WIND FARM

Drawing Title:
ANNEX 3.3 (b): WIND TURBINE
ELEVATIONS (T4 - T10)

Drawing No.	Stage.
STK001ISL_EIAR-0.12	EIAR

Scale:	Date:	Revision No.:
(A3) 1:750	08/04/2026	REV01

Drawn By:	Checked By:	Confirmed By:
EF	JB	SC



GALETECH
ENERGY SERVICES

