




Islandmore Wind Farm


Environmental Impact Assessment
Report

Annex 3.7: Electricity Substation
Layout Plans & Elevations


Islandmore Wind Farm Limited

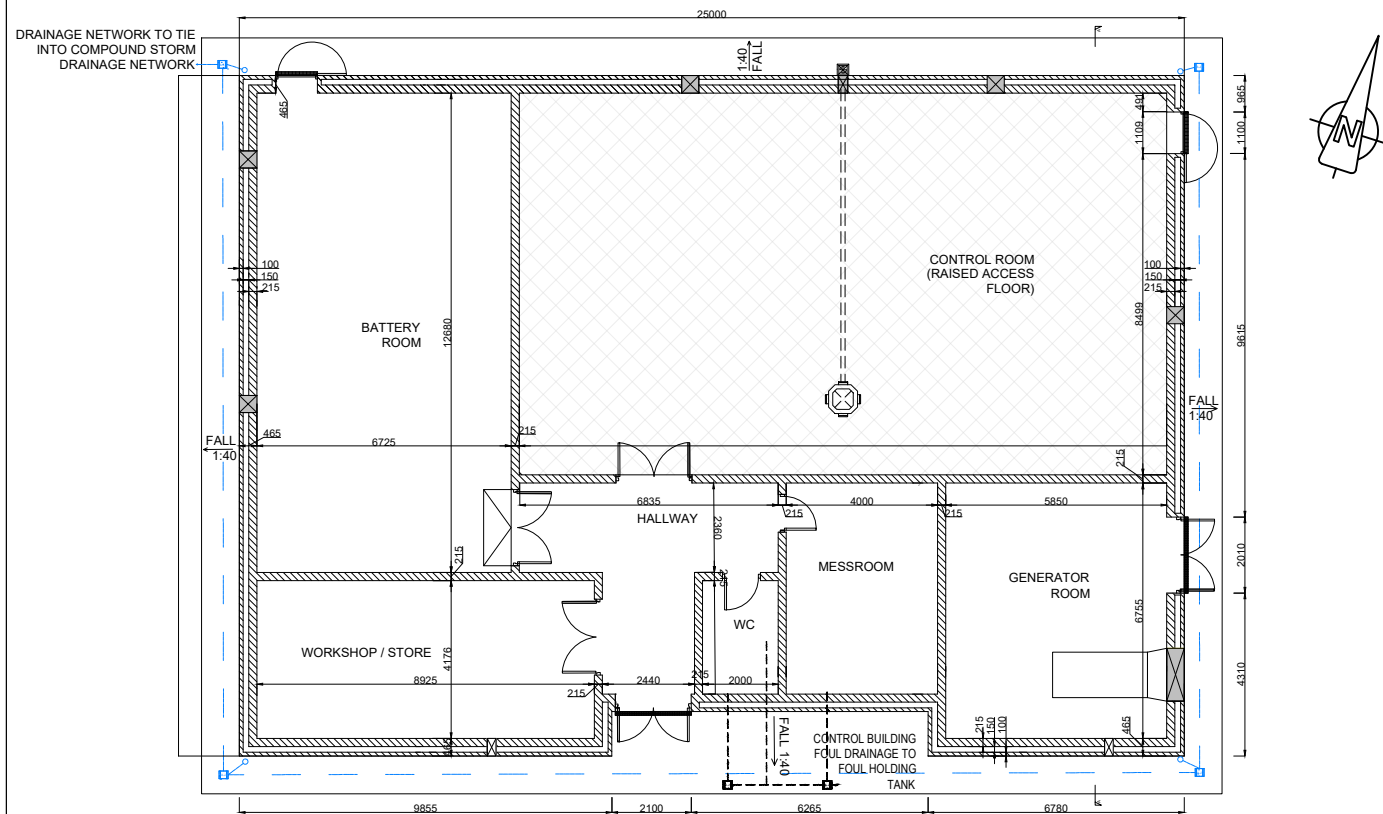


GROUND FLOOR LAYOUT PLAN
Scale 1:200

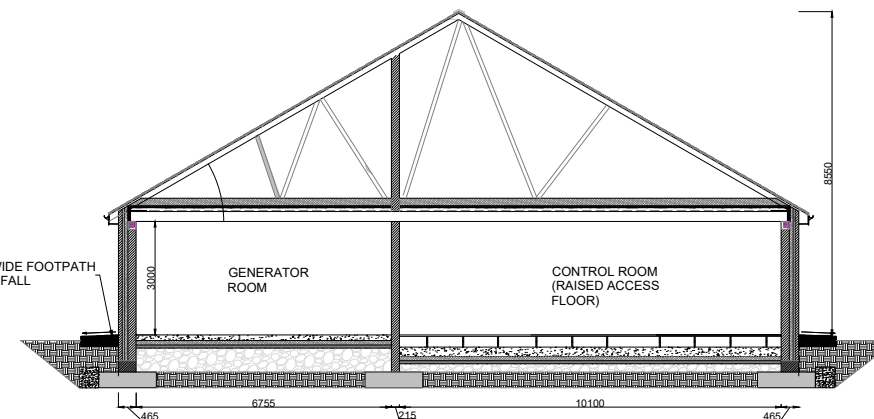


SECTION A-A
Scale 1:200

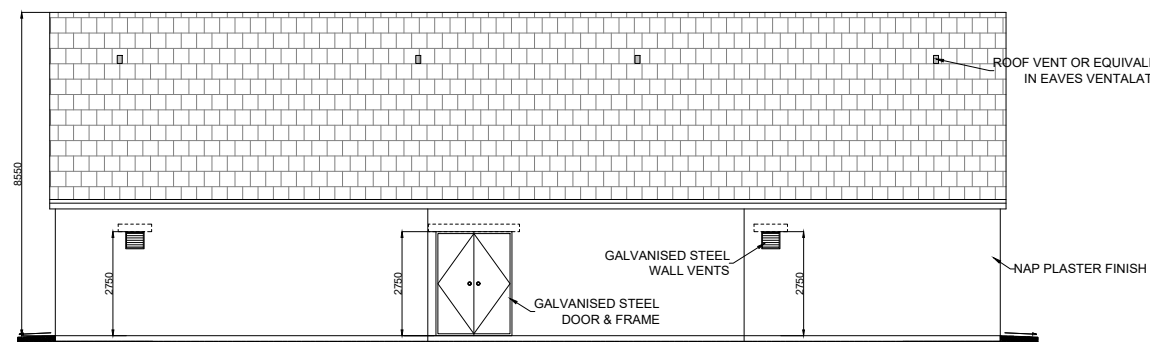


SOUTH ELEVATION
Scale 1:200

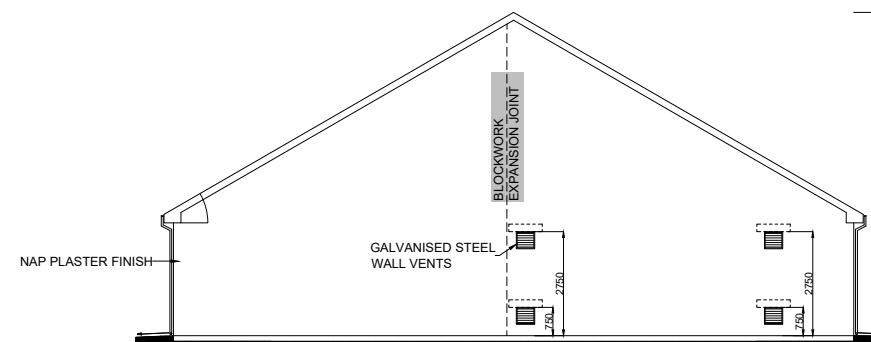

WEST ELEVATION
Scale 1:200

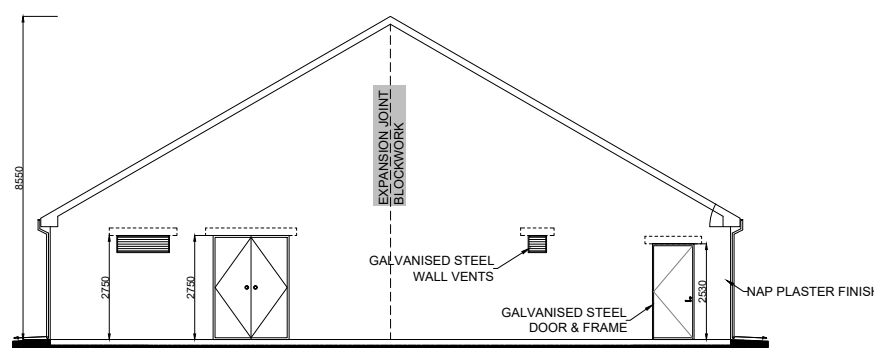

EAST ELEVATION
Scale 1:200

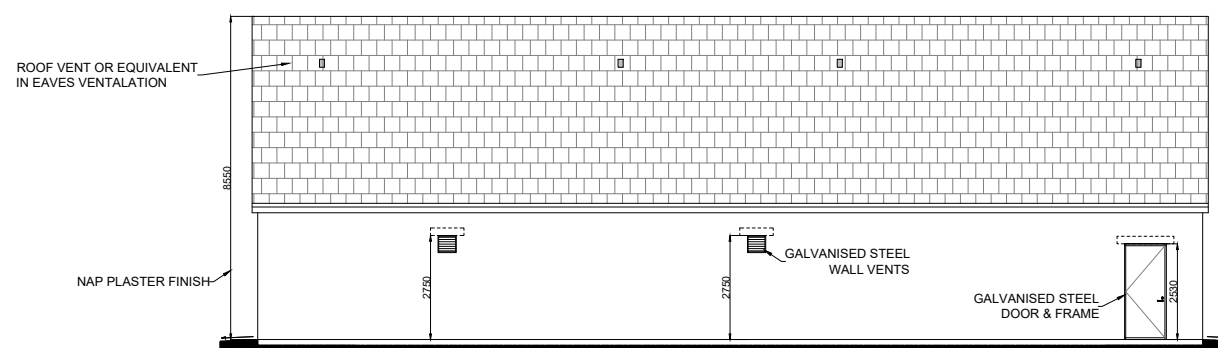

NORTH ELEVATION
Scale 1:200

Notes:

1. All dimensions must be checked on site and not scaled from this drawing.
2. All dimensions in millimetres unless otherwise stated.
3. Dimensions may vary depending on site conditions.

Date: Rev: Description: Drawn By:

Prepared By:



Galetech Energy Services
Clondargan, Stradone
Co. Cavan, H12 NV06
info@galetechenergyservices.com
www.galetechenergyservices.com

Client:

ISLANDMORE WIND FARM LIMITED

Job Title:

ISLANDMORE WIND FARM

Drawing Title:

ANNEX 3.7 (b): EIRGRID BUILDING
LAYOUTS & ELEVATIONS

Drawing No.

STK001ISL_EIAR-0.14

Stage:

EIAR

Scale:

(A3) 1:200

Date:

08/04/2026

Revision No.:

REV01

Drawn By:







EF

Checked By:

JB

Confirmed By:

SC

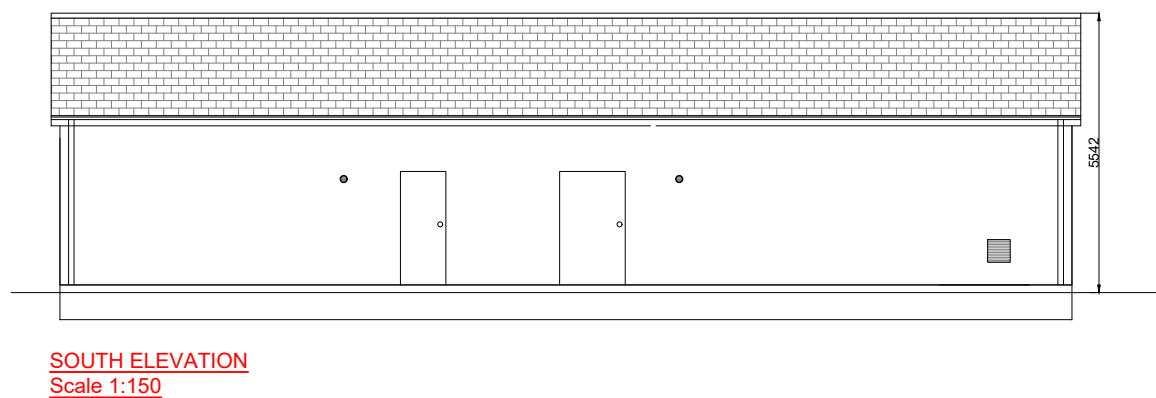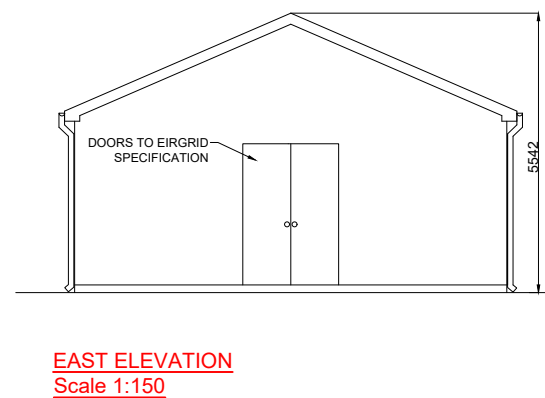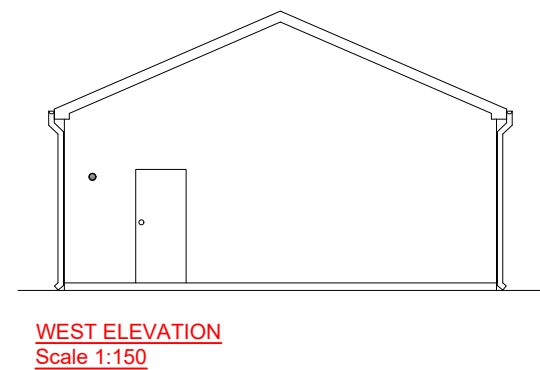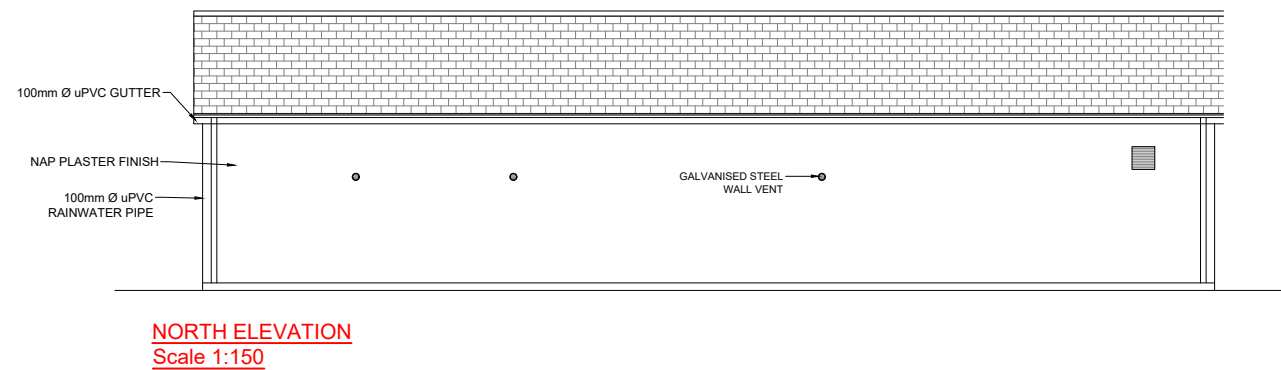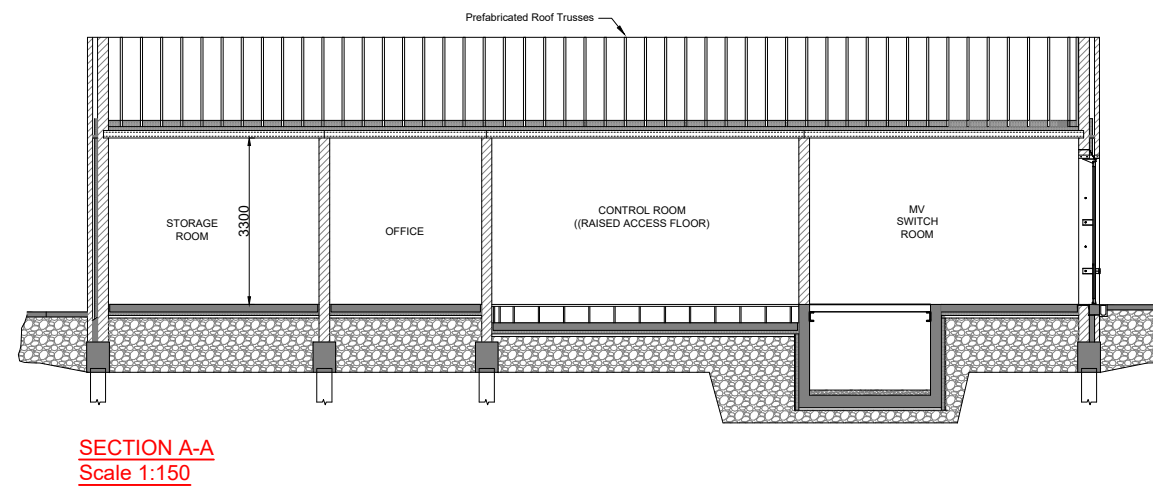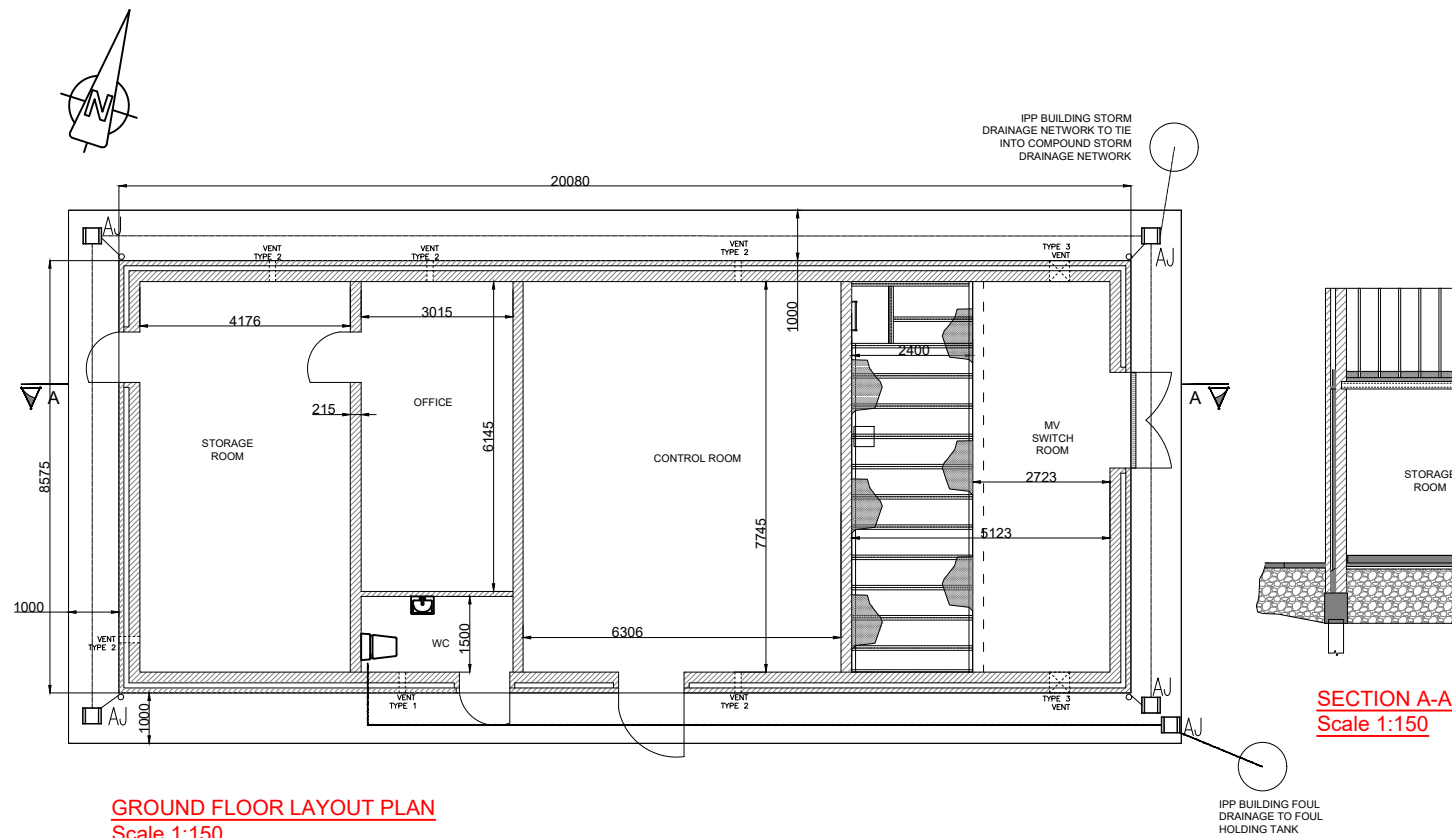

Notes:

1. All dimensions must be checked on site and not scaled from this drawing.
2. All dimensions in millimetres unless otherwise stated.
3. Dimensions may vary depending on site conditions.

Date:	Rev:	Description:	Drawn By:
-------	------	--------------	-----------

Prepared By:



Galetech Energy Services
Clondargan, Stradone
Co. Cavan, H12 NV06
info@galetechenergyservices.com
www.galetechenergyservices.com

Client:

ISLANDMORE WIND FARM LIMITED

Job Title:

ISLANDMORE WIND FARM

Drawing Title:

ANNEX 3.7 (c): IPP CONTROL BUILDING
LAYOUTS & ELEVATIONS

Drawing No.

STK001ISL_EIAR-0.15

Stage:

EIAR

Scale:

(A3) 1:150

Date:

08/04/2026

Revision No.:

REV01

Drawn By:

EF

Checked By:

JB

Confirmed By:

SC



GALETECH
ENERGY SERVICES

