


ISLANDMORE WIND FARM

PLANNING DRAWINGS


TABLE OF CONTENTS:

- FIGURE 1.0: OVERALL SITE LOCATION MAP (1:35,000)
- FIGURE 2.0: OVERALL SITE LOCATION PLAN (1:10,000)
- FIGURE 3.0: SITE LAYOUT AND SITE ENTRANCE DRAWING KEY
- FIGURE 4.0 TO FIGURE 4.4: SITE LAYOUT PLANS 1 TO 5 (1:2,500)
- FIGURE 5.0 TO FIGURE 5.5: SITE ENTRANCE PLANS 1 TO 6 (1:500)
- FIGURE 6.0: TYPICAL TURBINE FRONT ELEVATION (T1 - T3)
- FIGURE 6.1: TYPICAL TURBINE SIDE ELEVATION (T1 - T3)
- FIGURE 6.2: TYPICAL TURBINE ELEVATION DRAWINGS (T4 - T10)
- FIGURE 6.3: TYPICAL HARDSTAND SPECIFICATION
- FIGURE 6.4: TYPICAL ARRANGEMENT OF UNDERGROUND WIND FARM CABLES
- FIGURE 6.5: TYPICAL ACCESS TRACK SPECIFICATION
- FIGURE 6.6: TYPICAL PUBLIC ROAD UPGRADES
- FIGURE 6.7: TYPICAL STANDARD GRAVITY TURBINE FOUNDATION DESIGN
- FIGURE 6.8: TYPICAL PILED TURBINE FOUNDATION DESIGN

Date:	Rev:	Description:	Drawn By:
Prepared By:			
		Galetech Energy Services Clondargan, Stradone Co. Cavan, H12 NV06 info@galetechenergyservices.com www.galetechenergyservices.com	
Client: ISLANDMORE WIND FARM LIMITED			
Job Title: ISLANDMORE WIND FARM			
Drawing Title: TABLE OF CONTENTS			
Drawing No.		Stage: PLANNING	
Scale:	Date: 09/09/2026	Revision No.: REV05	
Drawn By: EF	Checked By: JB	Confirmed By: SC	

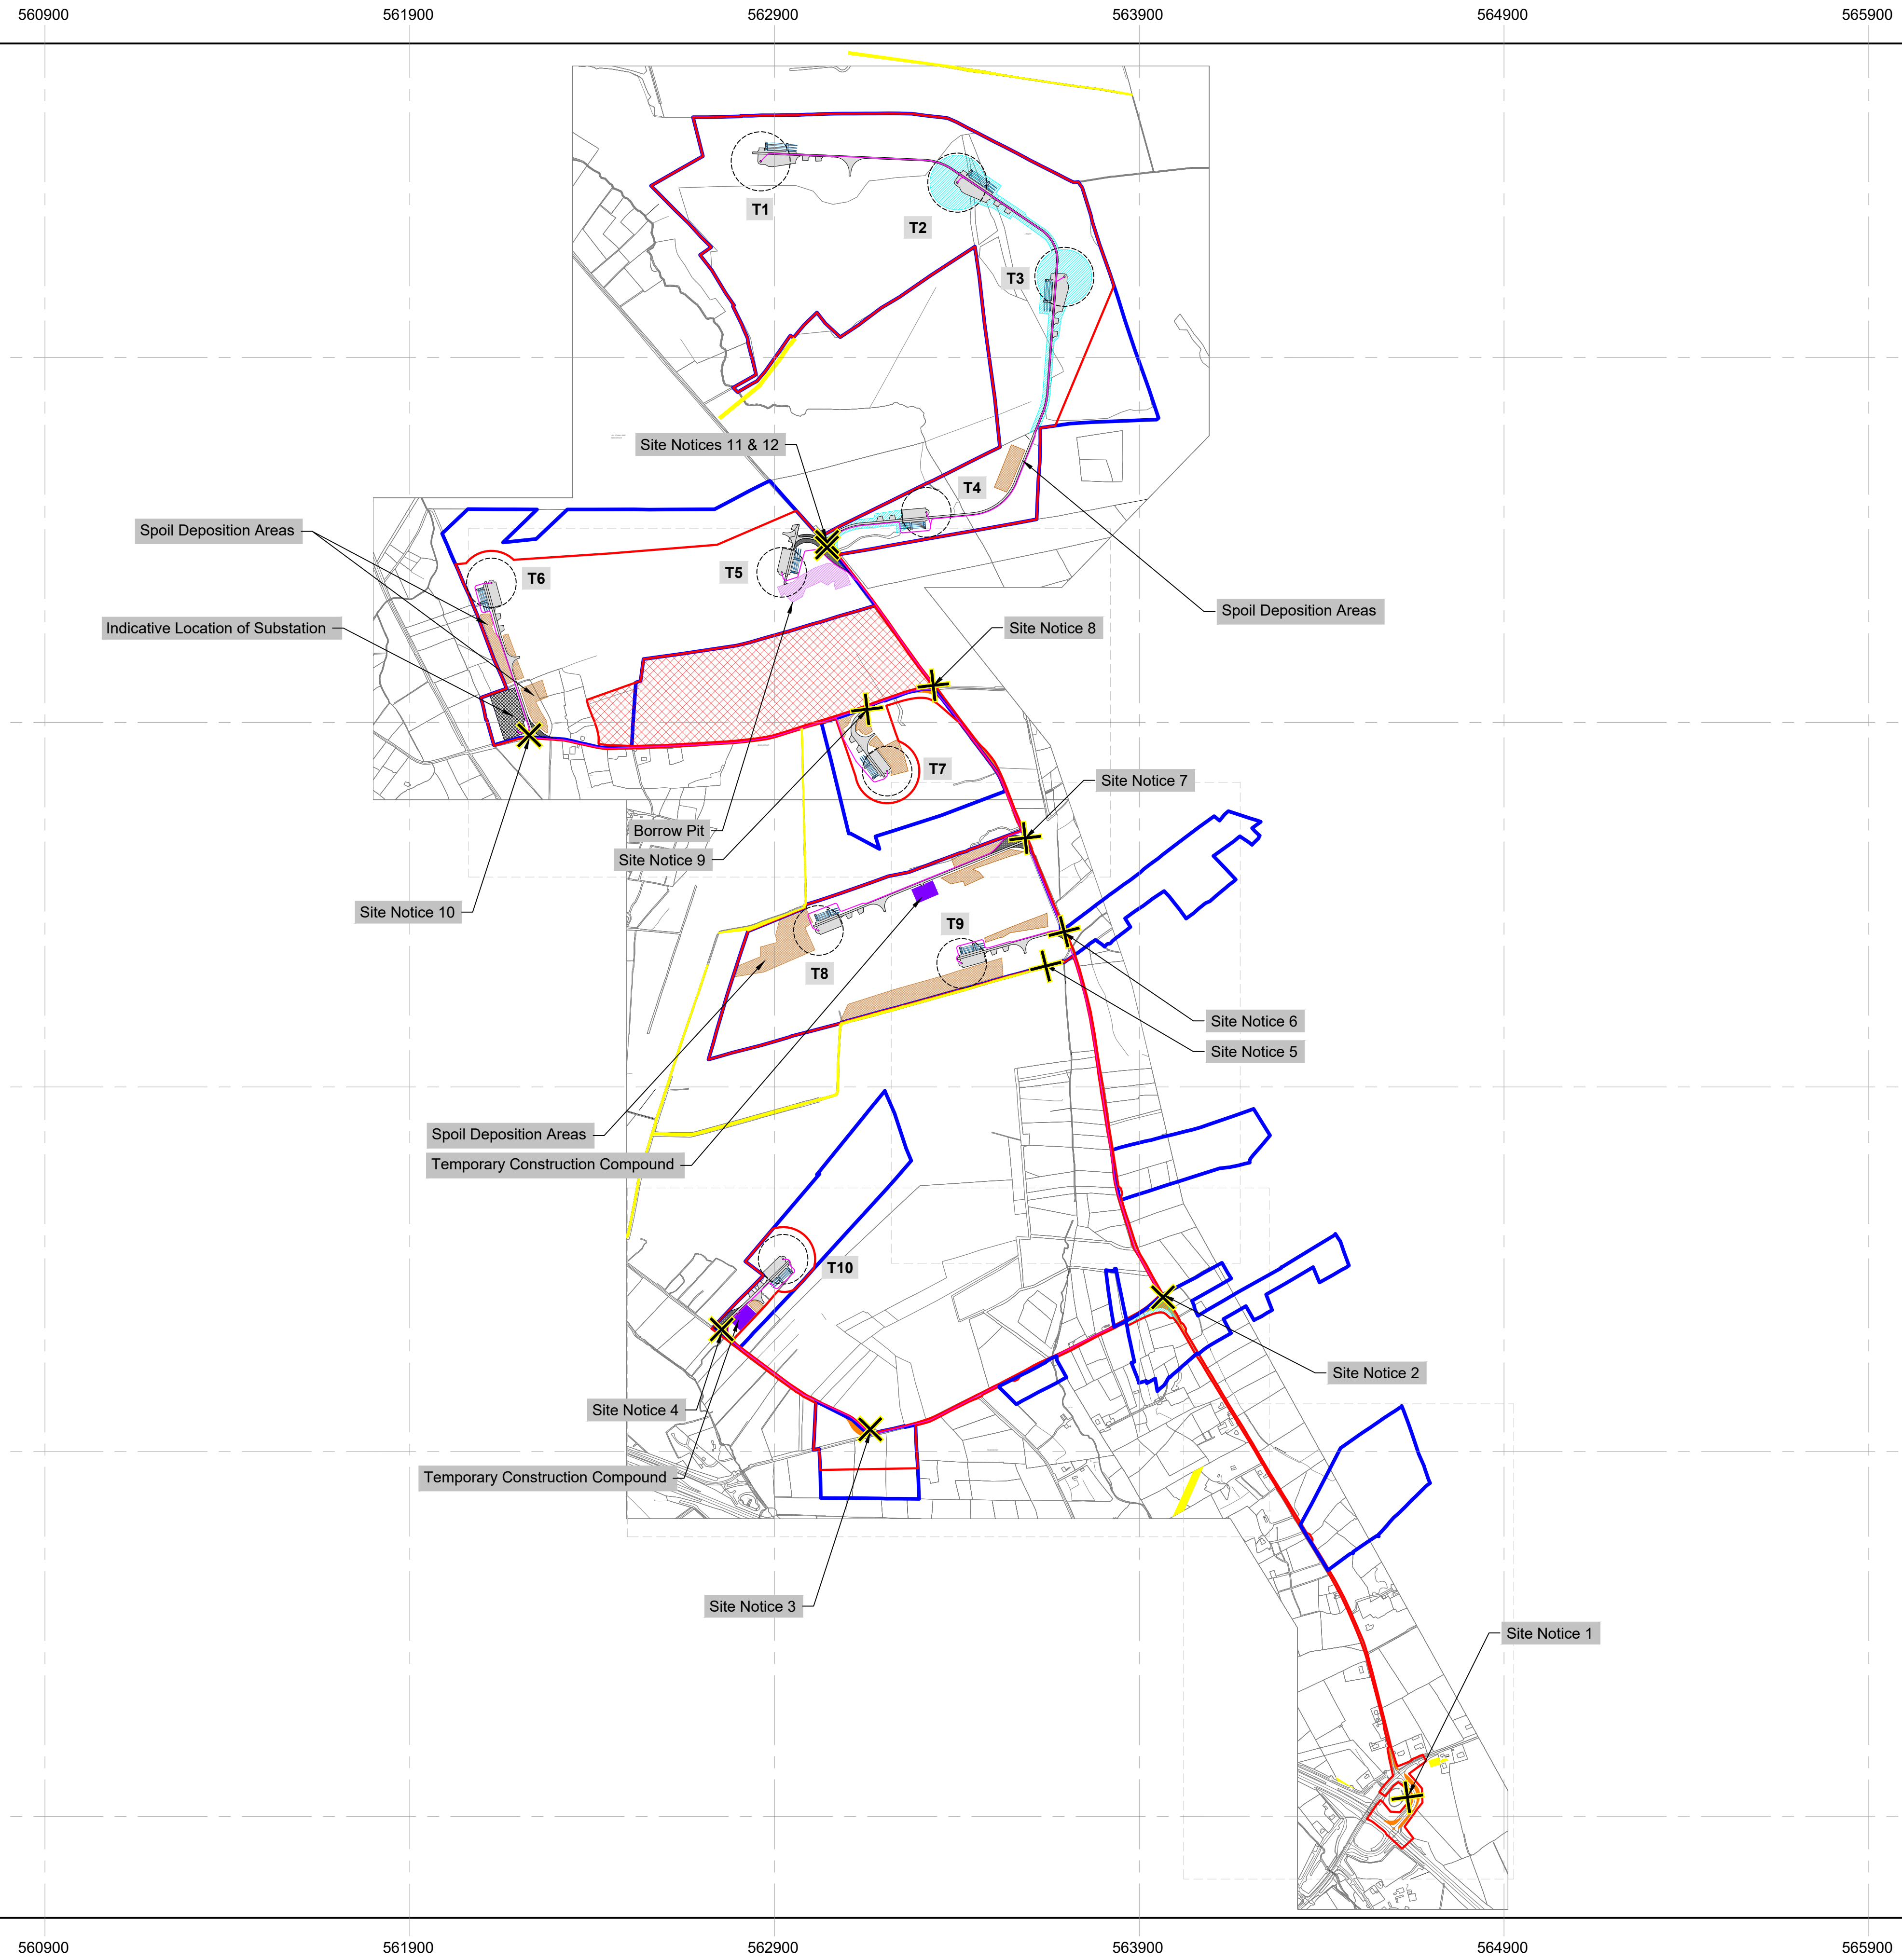

- LEGEND:
- LANDOWNER BOUNDARY
 - APPLICATION BOUNDARY
 - NOT INCLUDED IN APPLICATION BOUNDARY
 - EXISTING WAYLEAVES
 - INDICATIVE WIND FARM CABLE
 - TURBINE SWEEP AREA
 - TURBINE AND HARDSTANDS
 - ACCESS TRACKS
 - TEMPORARY SITE ENTRANCE AREA
(to be soiled over following delivery of turbine components and allowed to vegetate)
 - GROUNDWORK CUT
 - GROUNDWORK FILL
 - BORROW PIT
 - SPOIL DEPOSITION AREA
 - TEMPORARY CONSTRUCTION COMPOUND
 - FORESTRY FELLING
 - HAUL ROUTE UPGRADE

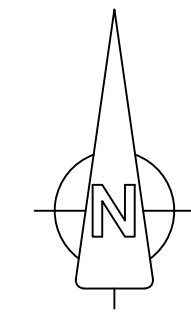


OSI © Licence: CYAL50441216 - OS Map Ref. No. 1857-A,1857-B,1796-C, 1796-D,1796. Prepared Using Irish Transverse Mercator (ITM).

Date:	Rev:	Description:	Drawn By:
Prepared By:			




Galetech Energy Services
Clondargan, Stradone
Co. Cavan, H12 NV06
info@galetechenergyservices.com
www.galetechenergyservices.com

Client: ISLANDMORE WIND FARM LIMITED		
Job Title: ISLANDMORE WIND FARM		
Drawing Title: FIGURE 2.0: OVERALL LOCATION MAP (1:10,000)		
Drawing No. STK0011SL_PAS_LOC-0.02	Stage: PLANNING	
Scale: (A1) 1:10,000	Date: 09/09/2026	Revision No.: REV05
Drawn By: EF	Checked By: JB	Confirmed By: SC

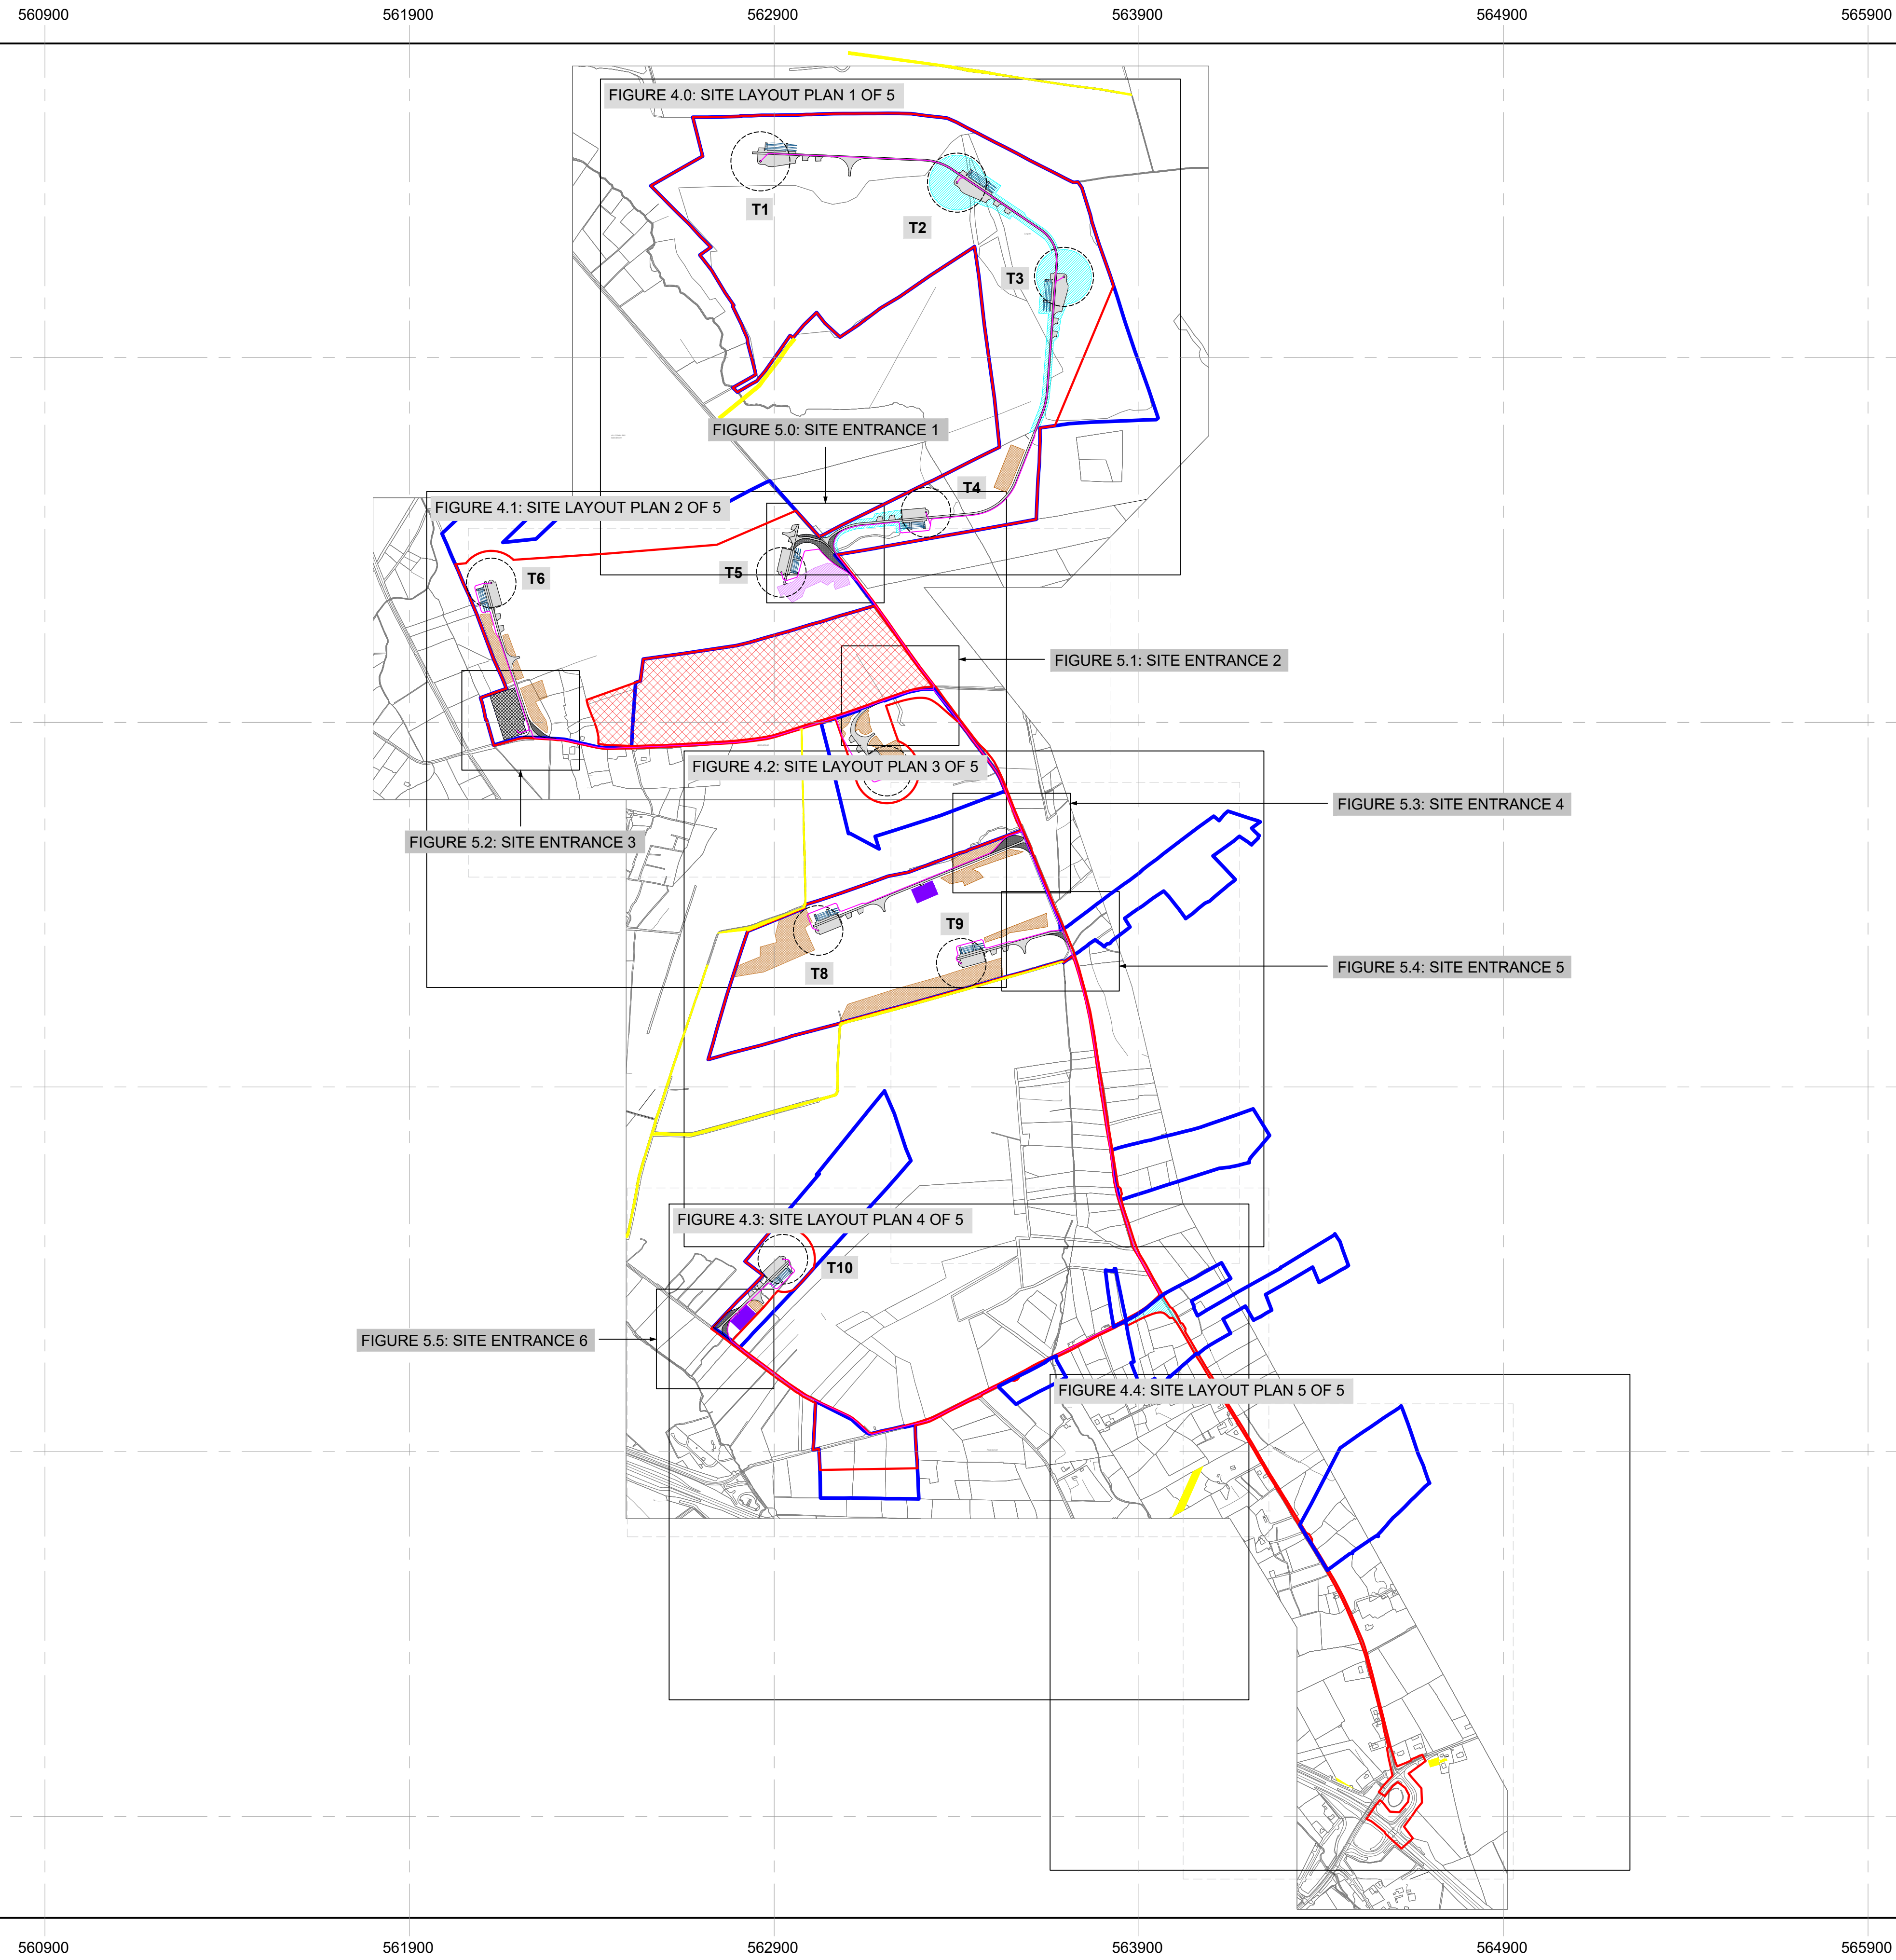

- LEGEND:
- LANDOWNER BOUNDARY
 - APPLICATION BOUNDARY
 - NOT INCLUDED IN APPLICATION BOUNDARY
 - EXISTING WAYLEAVES
 - INDICATIVE WIND FARM CABLE
 - TURBINE SWEEP AREA
 - TURBINE AND HARDSTANDS
 - ACCESS TRACKS
 - TEMPORARY SITE ENTRANCE AREA
(to be soiled over following delivery of turbine components and allowed to vegetate)
 - GROUNDWORK CUT
 - GROUNDWORK FILL
 - BORROW PIT
 - SPOIL DEPOSITION AREA
 - TEMPORARY CONSTRUCTION COMPOUND
 - FORESTRY FELLING
 - HAUL ROUTE UPGRADE

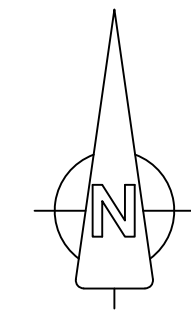


OSI © Licence: CYAL50441216 - OS Map Ref. No. 1857-A,1857-B,1796-C, 1796-D,1796. Prepared Using Irish Transverse Mercator (ITM).

Date:	Rev:	Description:	Drawn By:
Prepared By:			




Galetech Energy Services
Clondargan, Stradone
Co. Cavan, H12 NV06
info@galetechenergyservices.com
www.galetechenergyservices.com

Client: ISLANDMORE WIND FARM LIMITED		
Job Title: ISLANDMORE WIND FARM		
Drawing Title: FIGURE 3.0: SITE LAYOUT PLAN DRAWING KEY (1:10,000)		
Drawing No. STK0011SL_PAS_LOC-0.03	Stage: PLANNING	
Scale: (A1) 1:10,000	Date: 09/09/2026	Revision No.: REV05
Drawn By: EF	Checked By: JB	Confirmed By: SC

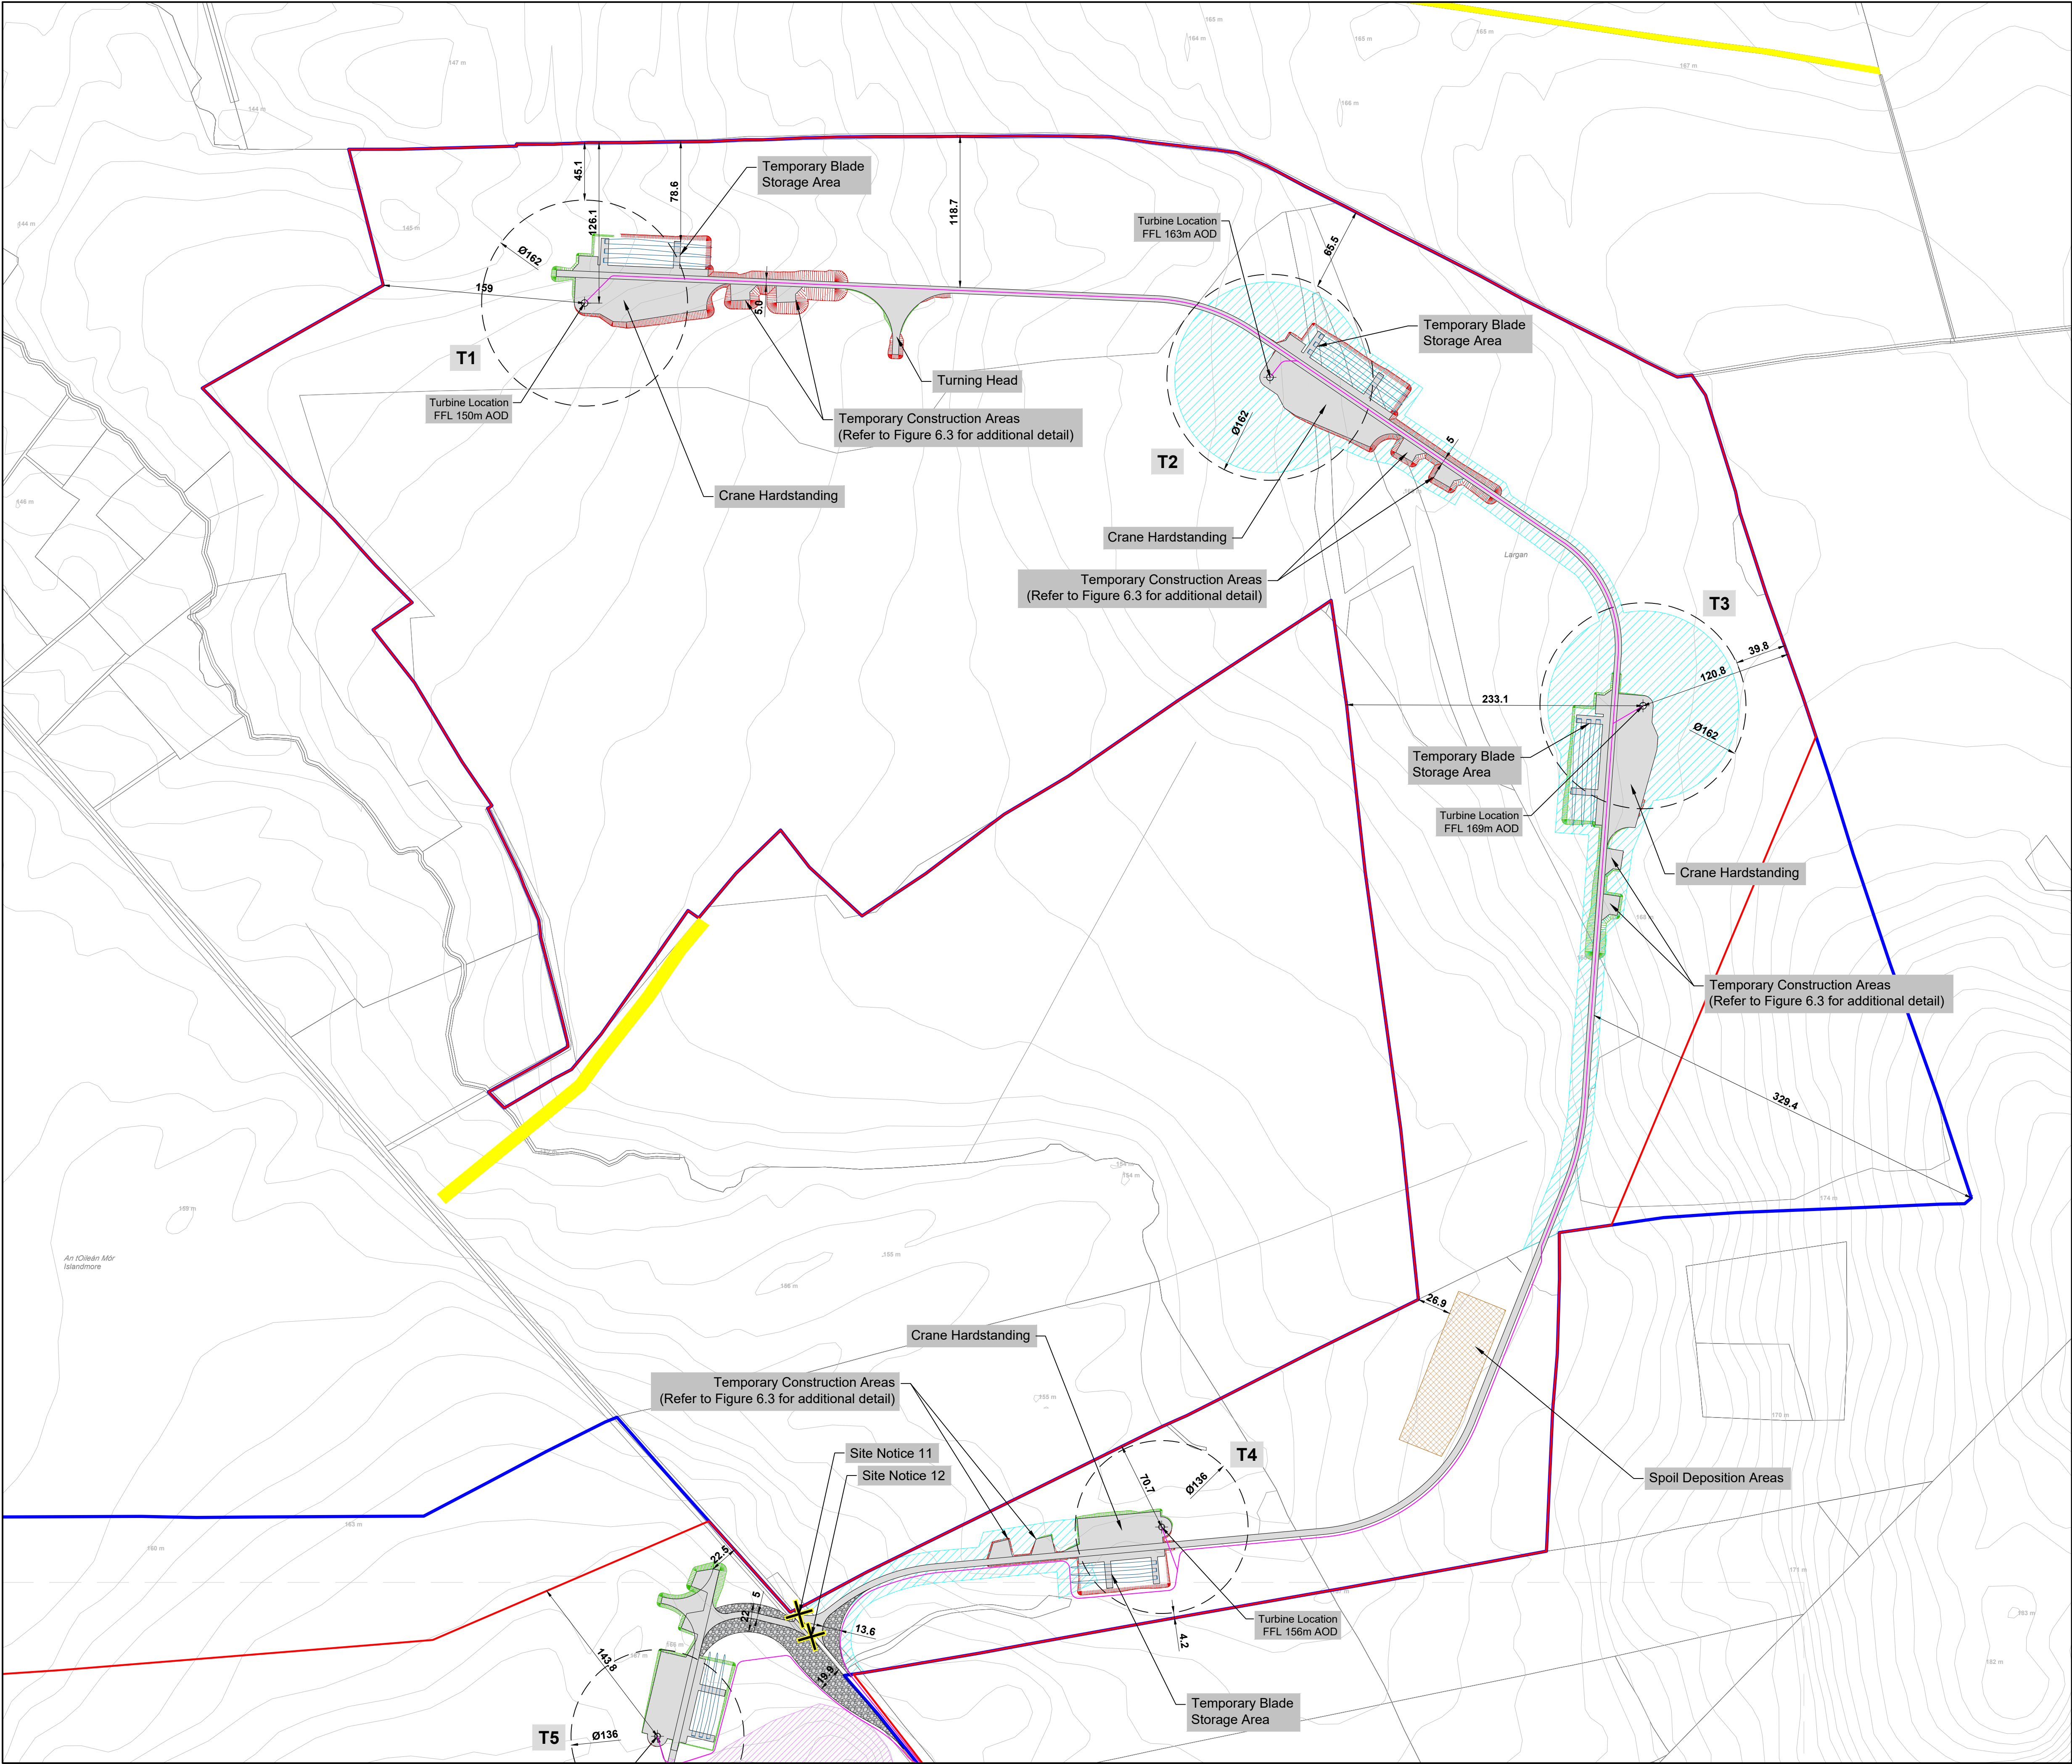

- LEGEND:
- LANDOWNER BOUNDARY
 - APPLICATION BOUNDARY
 - NOT INCLUDED IN APPLICATION BOUNDARY
 - EXISTING WAYLEAVES
 - INDICATIVE WIND FARM CABLE
 - TURBINE SWEEP AREA
 - TURBINE AND HARDSTANDS
 - ACCESS TRACKS
 - TEMPORARY SITE ENTRANCE AREA
(to be soiled over following delivery of turbine components and allowed to vegetate)
 - GROUNDWORK CUT
 - GROUNDWORK FILL
 - BORROW PIT
 - SPOIL DEPOSITION AREA
 - TEMPORARY CONSTRUCTION COMPOUND
 - FORESTRY FELLING
 - HAUL ROUTE UPGRADE

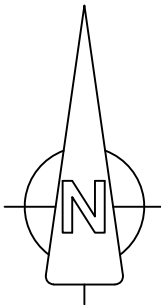

OSI © Licence: CYAL50441216 - OS Map Ref. No. 1857-A,1857-B,1796-C, 1796-D,1796. Prepared Using Irish Transverse Mercator (ITM).

Date: Rev: Description: Drawn By:

Prepared By:



Galetech Energy Services
Clondargan, Stradone
Co. Cavan, H12 NV06
info@galetechenergyservices.com
www.galetechenergyservices.com

Client: ISLANDMORE WIND FARM LIMITED


Job Title: ISLANDMORE WIND FARM

Drawing Title: FIGURE 4.0: SITE LAYOUT PLAN 1 OF 5
(1:2,500)


Drawing No. STK001ISL_PAS_LAY-0.01 Stage: PLANNING

Scale: (A1) 1:2,500 Date: 09/09/2026 Revision No.: REV05

Drawn By: EF Checked By: JB Confirmed By: SC

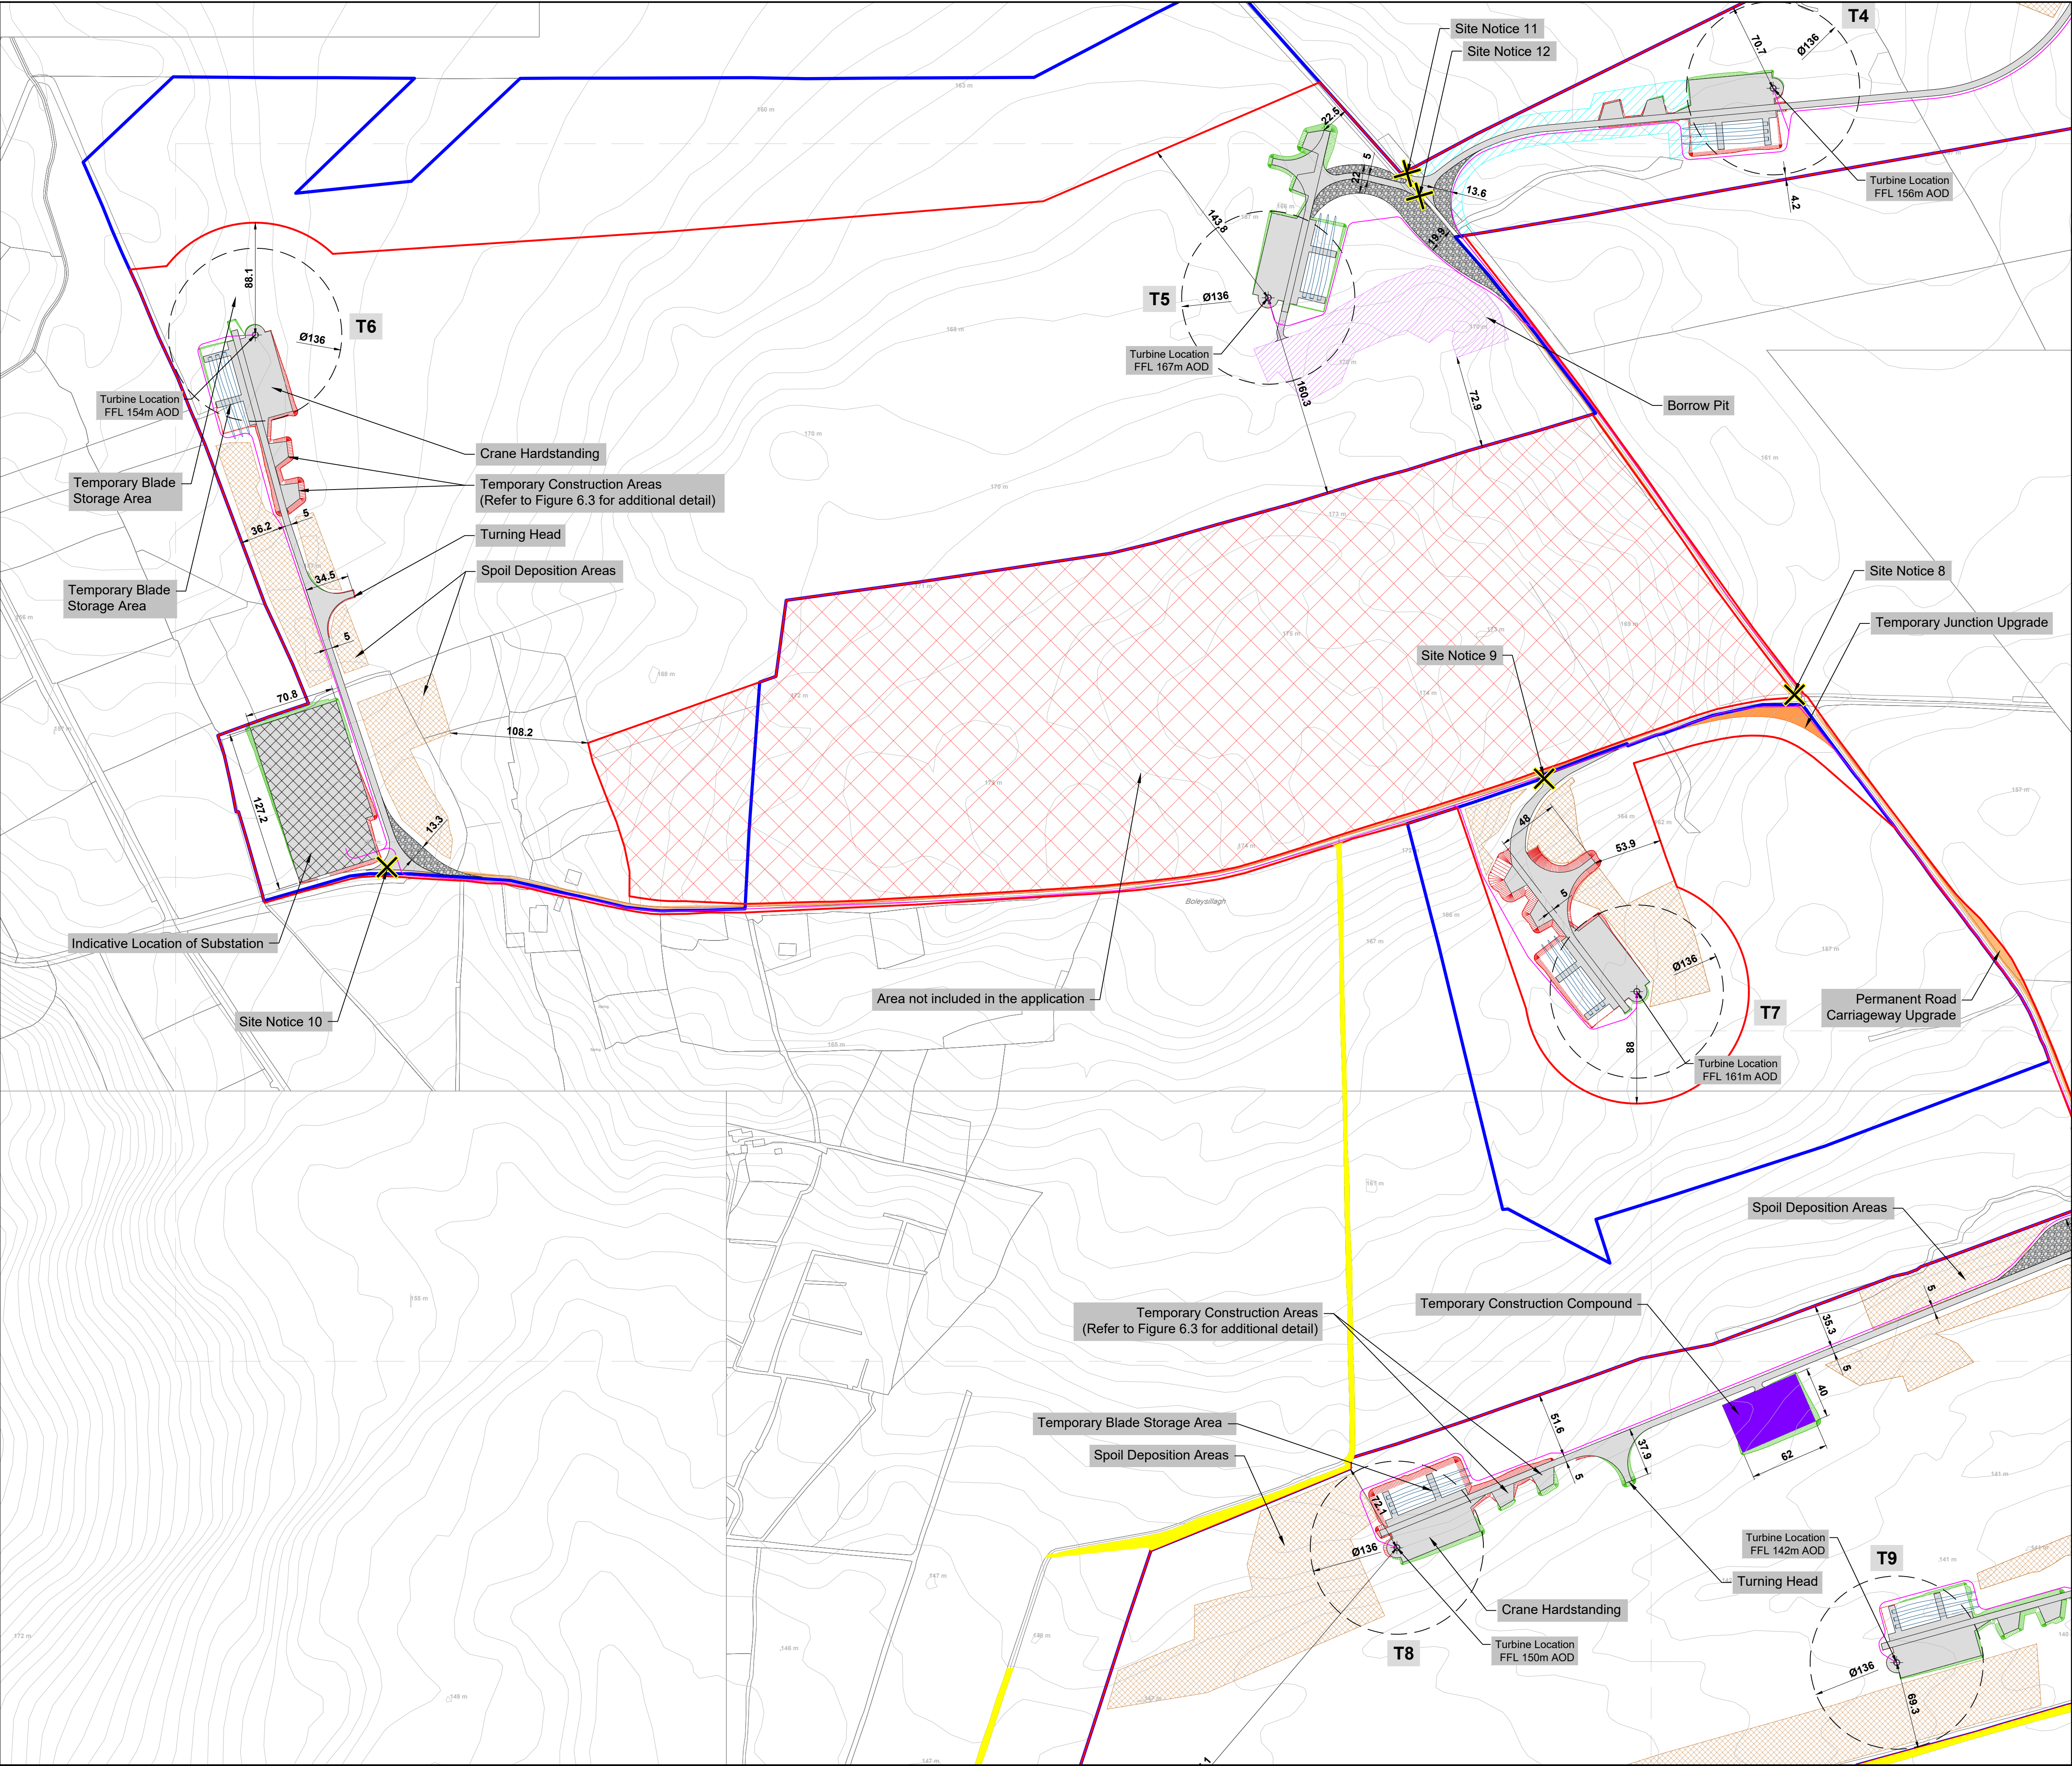

- LEGEND:
- LANDOWNER BOUNDARY
 - APPLICATION BOUNDARY
 - NOT INCLUDED IN APPLICATION BOUNDARY
 - EXISTING WAYLEAVES
 - INDICATIVE WIND FARM CABLE
 - TURBINE SWEEP AREA
 - TURBINE AND HARDSTANDS
 - ACCESS TRACKS
 - TEMPORARY SITE ENTRANCE AREA (to be soiled over following delivery of turbine components and allowed to vegetate)
 - GROUNDWORK CUT
 - GROUNDWORK FILL
 - BORROW PIT
 - SPOIL DEPOSITION AREA
 - TEMPORARY CONSTRUCTION COMPOUND
 - FORESTRY FELLING
 - HAUL ROUTE UPGRADE

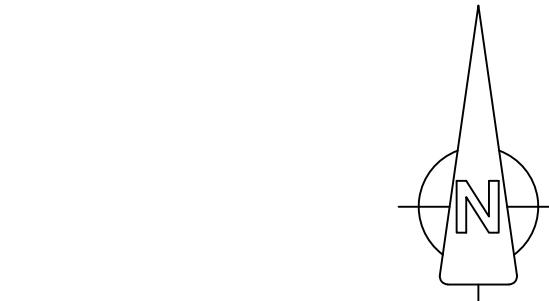

OSI © Licence: CYAL50441216 - OS Map Ref. No. 1857-A,1857-B,1796-C, 1796-D,1796. Prepared Using Irish Transverse Mercator (ITM).

Date:	Rev:	Description:	Drawn By:
Prepared By:			



Galetech Energy Services
Clondargan, Stradone
Co. Cavan, H12 NV06
info@galetechenergyservices.com
www.galetechenergyservices.com

Client: ISLANDMORE WIND FARM LIMITED


Job Title: ISLANDMORE WIND FARM

Drawing Title: FIGURE 4.1: SITE LAYOUT PLAN 2 OF 5 (1:2,500)


Drawing No. STK0011SL_PAS_LAY-0.02	Stage. PLANNING
------------------------------------	-----------------

Scale: (A1) 1:2,500	Date: 09/09/2026	Revision No.: REV05
---------------------	------------------	---------------------

Drawn By: EF	Checked By: JB	Confirmed By: SC
--------------	----------------	------------------

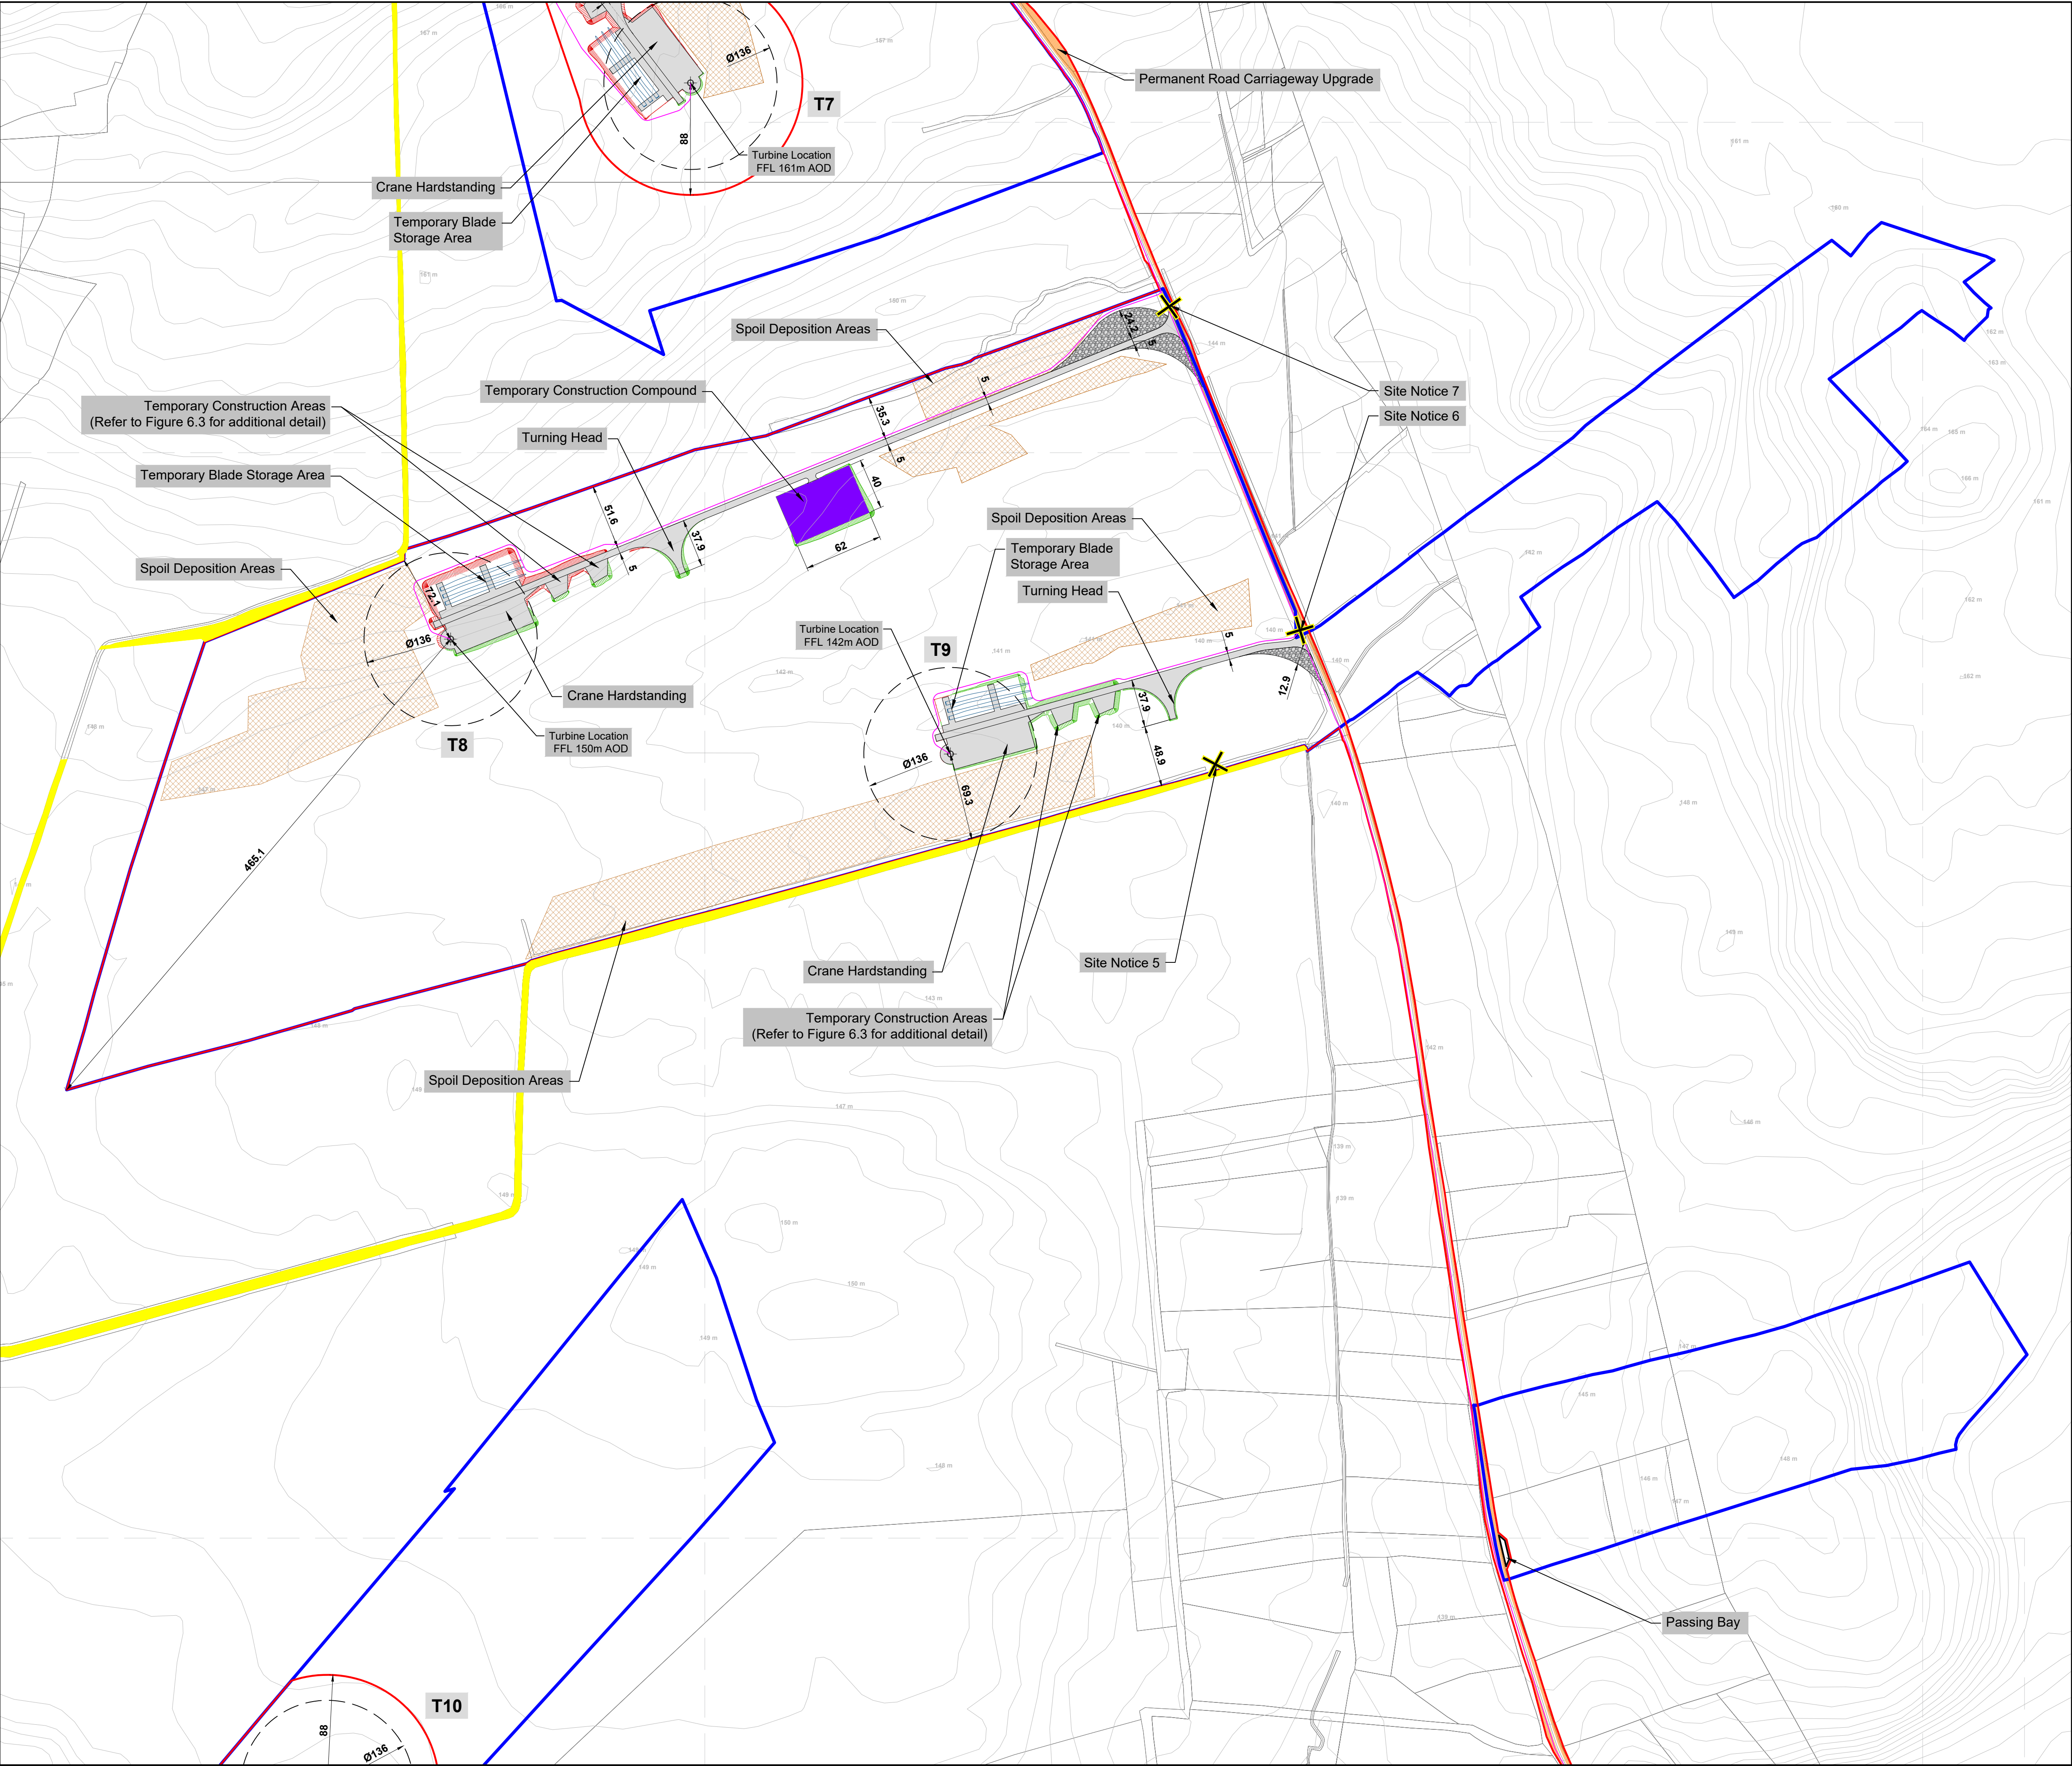

- LEGEND:
- LANDOWNER BOUNDARY
 - APPLICATION BOUNDARY
 - NOT INCLUDED IN APPLICATION BOUNDARY
 - EXISTING WAYLEAVES
 - INDICATIVE WIND FARM CABLE
 - TURBINE SWEEP AREA
 - TURBINE AND HARDSTANDS
 - ACCESS TRACKS
 - TEMPORARY SITE ENTRANCE AREA (to be soiled over following delivery of turbine components and allowed to vegetate)
 - GROUNDWORK CUT
 - GROUNDWORK FILL
 - BORROW PIT
 - SPOIL DEPOSITION AREA
 - TEMPORARY CONSTRUCTION COMPOUND
 - FORESTRY FELLING
 - HAUL ROUTE UPGRADE

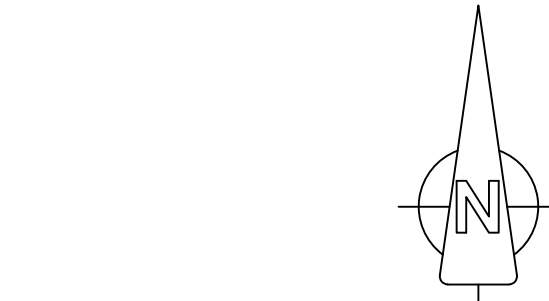

OSI © Licence: CYAL50441216 - OS Map Ref. No. 1857-A,1857-B,1796-C, 1796-D,1796. Prepared Using Irish Transverse Mercator (ITM).

Date:	Rev:	Description:	Drawn By:
Prepared By:			



Galetech Energy Services
Clondargan, Stradone
Co. Cavan, H12 NV06
info@galetechenergyservices.com
www.galetechenergyservices.com

Client: ISLANDMORE WIND FARM LIMITED


Job Title: ISLANDMORE WIND FARM

Drawing Title: FIGURE 4.2: SITE LAYOUT PLAN 3 OF 5 (1:2,500)


Drawing No.	Stage.
STK0011SL_PAS_LAY-0.03	PLANNING

Scale:	Date:	Revision No.:
(A1) 1:2,500	09/09/2026	REV05

Drawn By:	Checked By:	Confirmed By:
EF	JB	SC

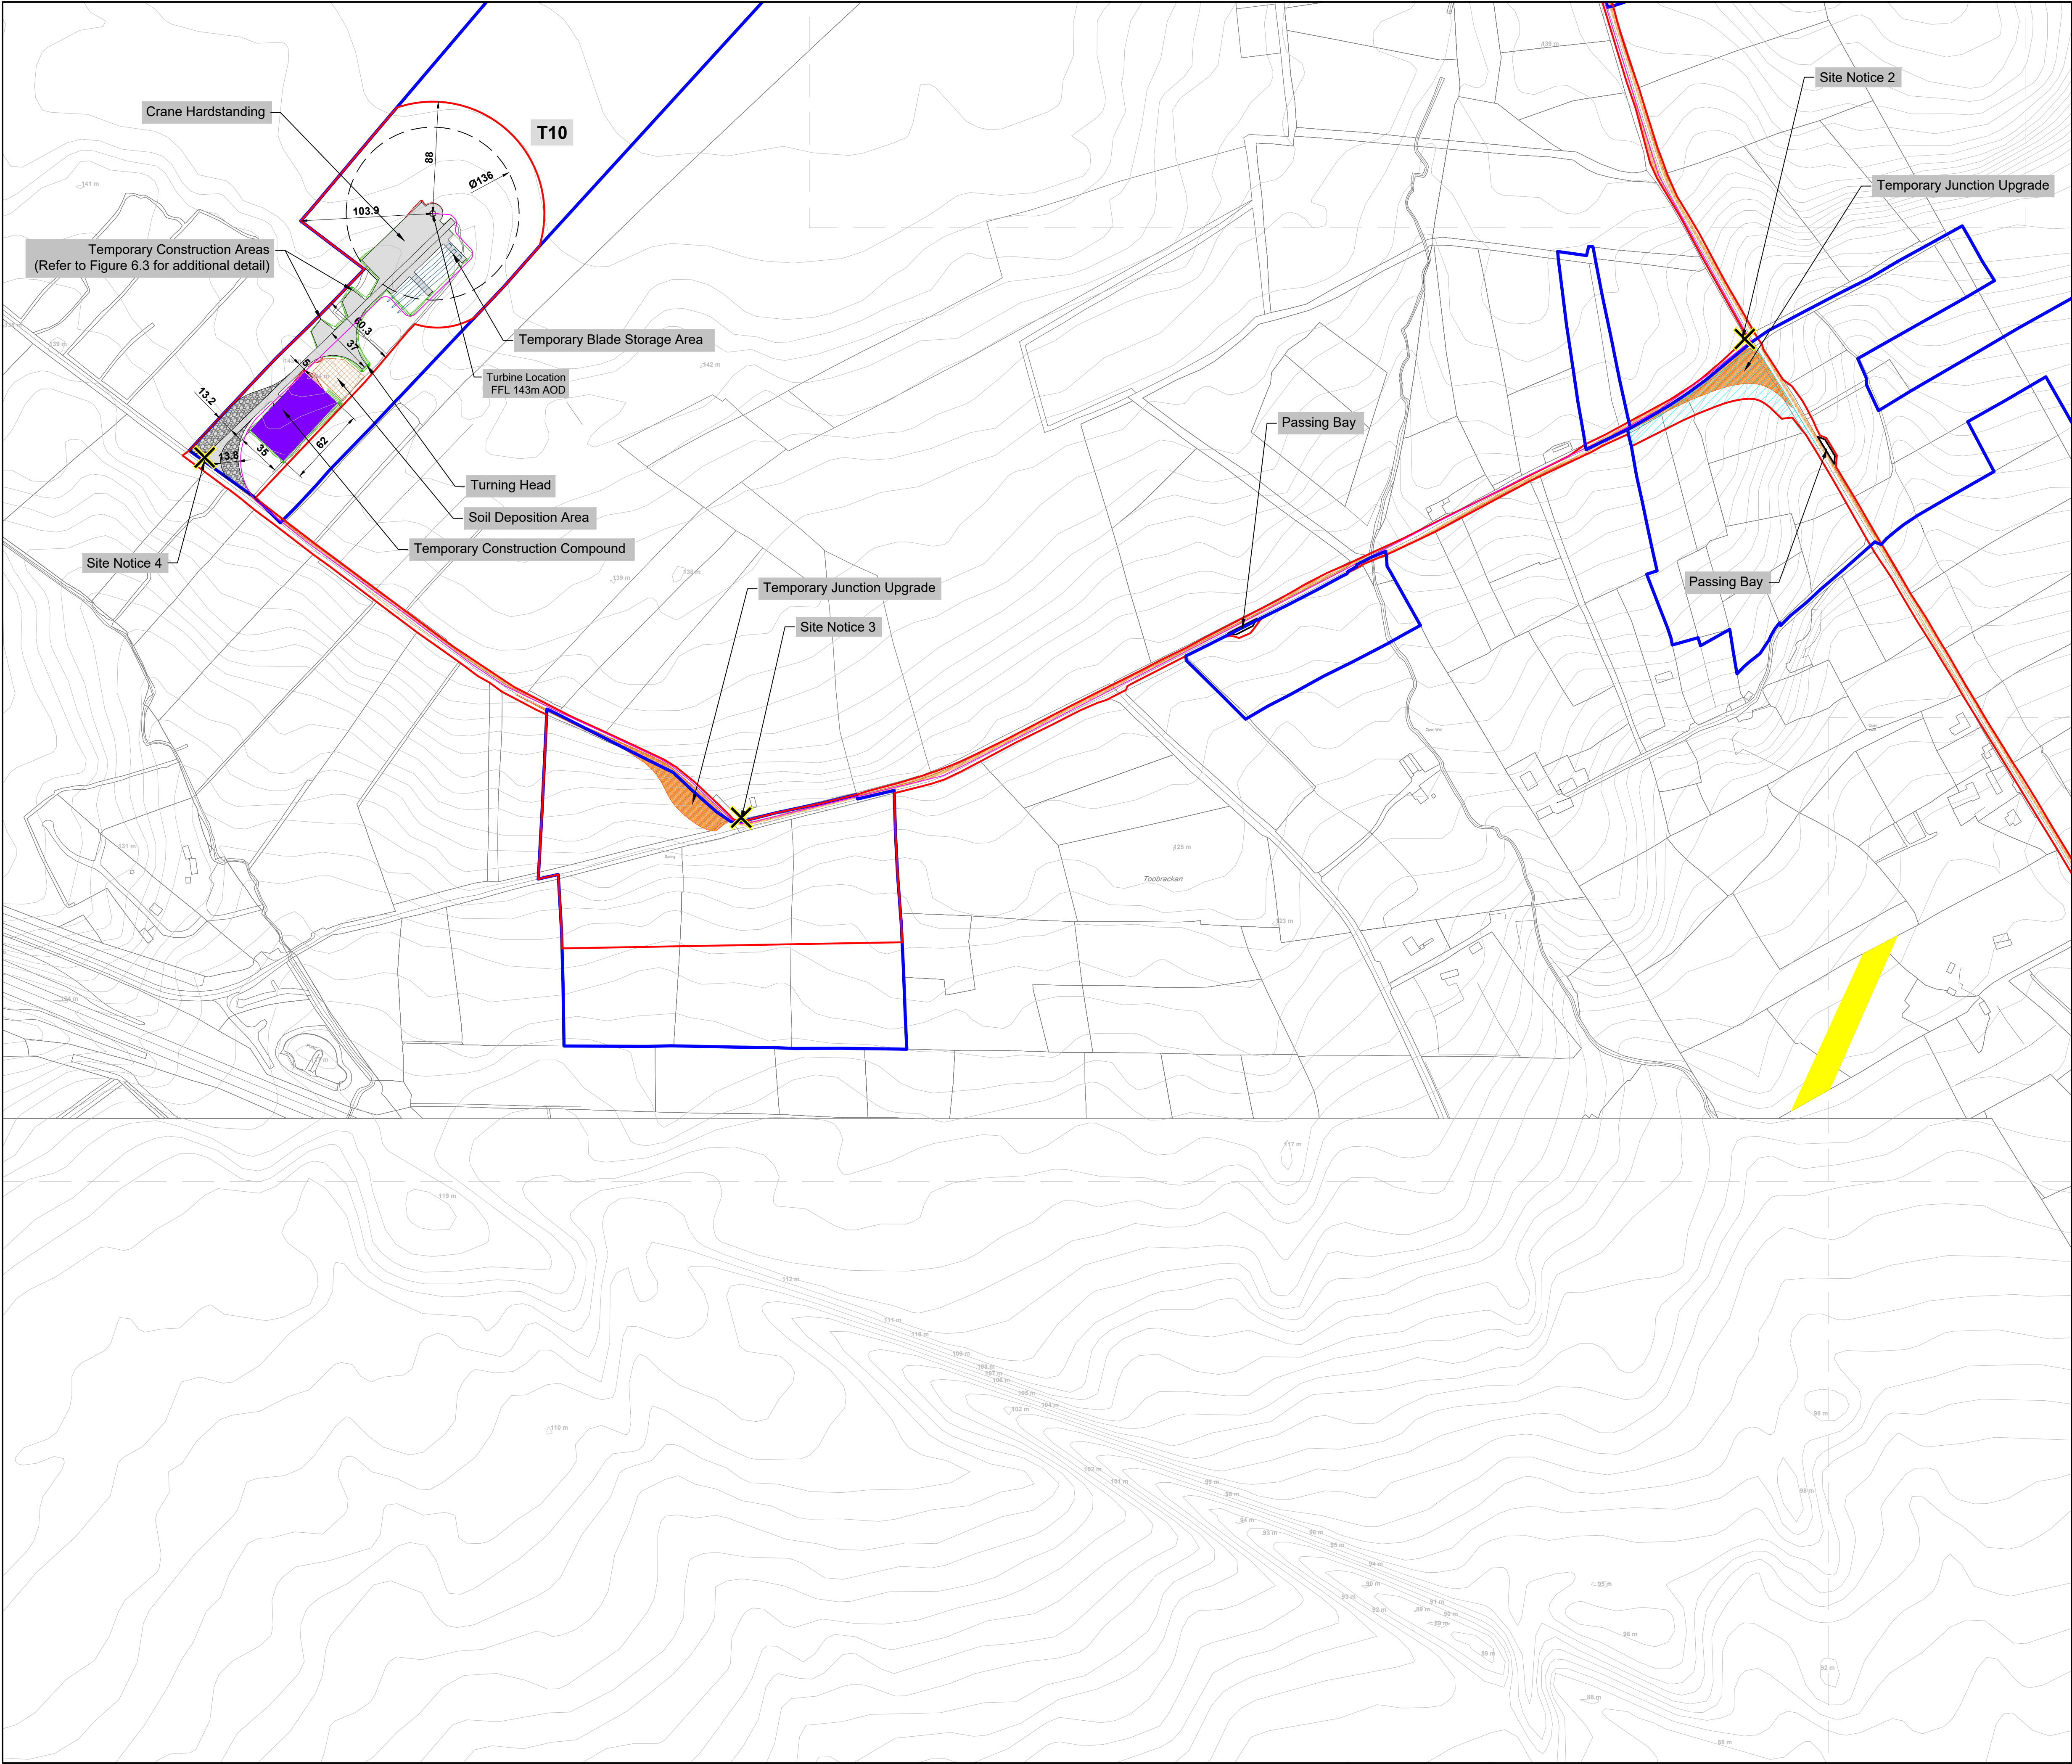

- LEGEND:
- LANDOWNER BOUNDARY
 - APPLICATION BOUNDARY
 - NOT INCLUDED IN APPLICATION BOUNDARY
 - EXISTING WAYLEAVES
 - INDICATIVE WIND FARM CABLE
 - TURBINE SWEEP AREA
 - TURBINE AND HARDSTANDS
 - ACCESS TRACKS
 - TEMPORARY SITE ENTRANCE AREA
(to be soiled over following delivery of turbine components and allowed to vegetate)
 - GROUNDWORK CUT
 - GROUNDWORK FILL
 - BORROW PIT
 - SPOIL DEPOSITION AREA
 - TEMPORARY CONSTRUCTION COMPOUND
 - FORESTRY FELLING
 - HAUL ROUTE UPGRADE

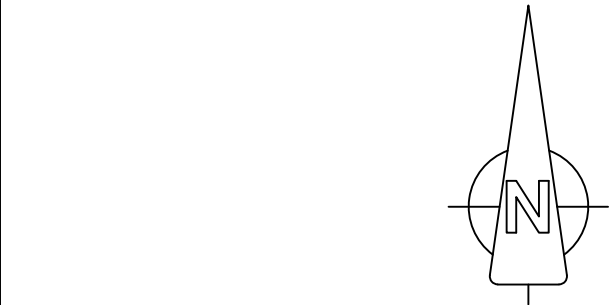

OSI © Licence: CYAL50441216 - OS Map Ref. No. 1857-A,1857-B,1796-C, 1796-D,1796. Prepared Using Irish Transverse Mercator (ITM).

Date:	Rev:	Description:	Drawn By:
Prepared By:			



Galetech Energy Services
Clondargan, Stradone
Co. Cavan, H12 NV06
info@galetechenergyservices.com
www.galetechenergyservices.com

Client: ISLANDMORE WIND FARM LIMITED


Job Title: ISLANDMORE WIND FARM

Drawing Title: FIGURE 4.3: SITE LAYOUT PLAN 4 OF 5
(1:2,500)


Drawing No.	Stage.
STK0011SL_PAS_LAY-0.04	PLANNING

Scale:	Date:	Revision No.:
(A1) 1:2,500	09/09/2026	REV05

Drawn By:	Checked By:	Confirmed By:
EF	JB	SC

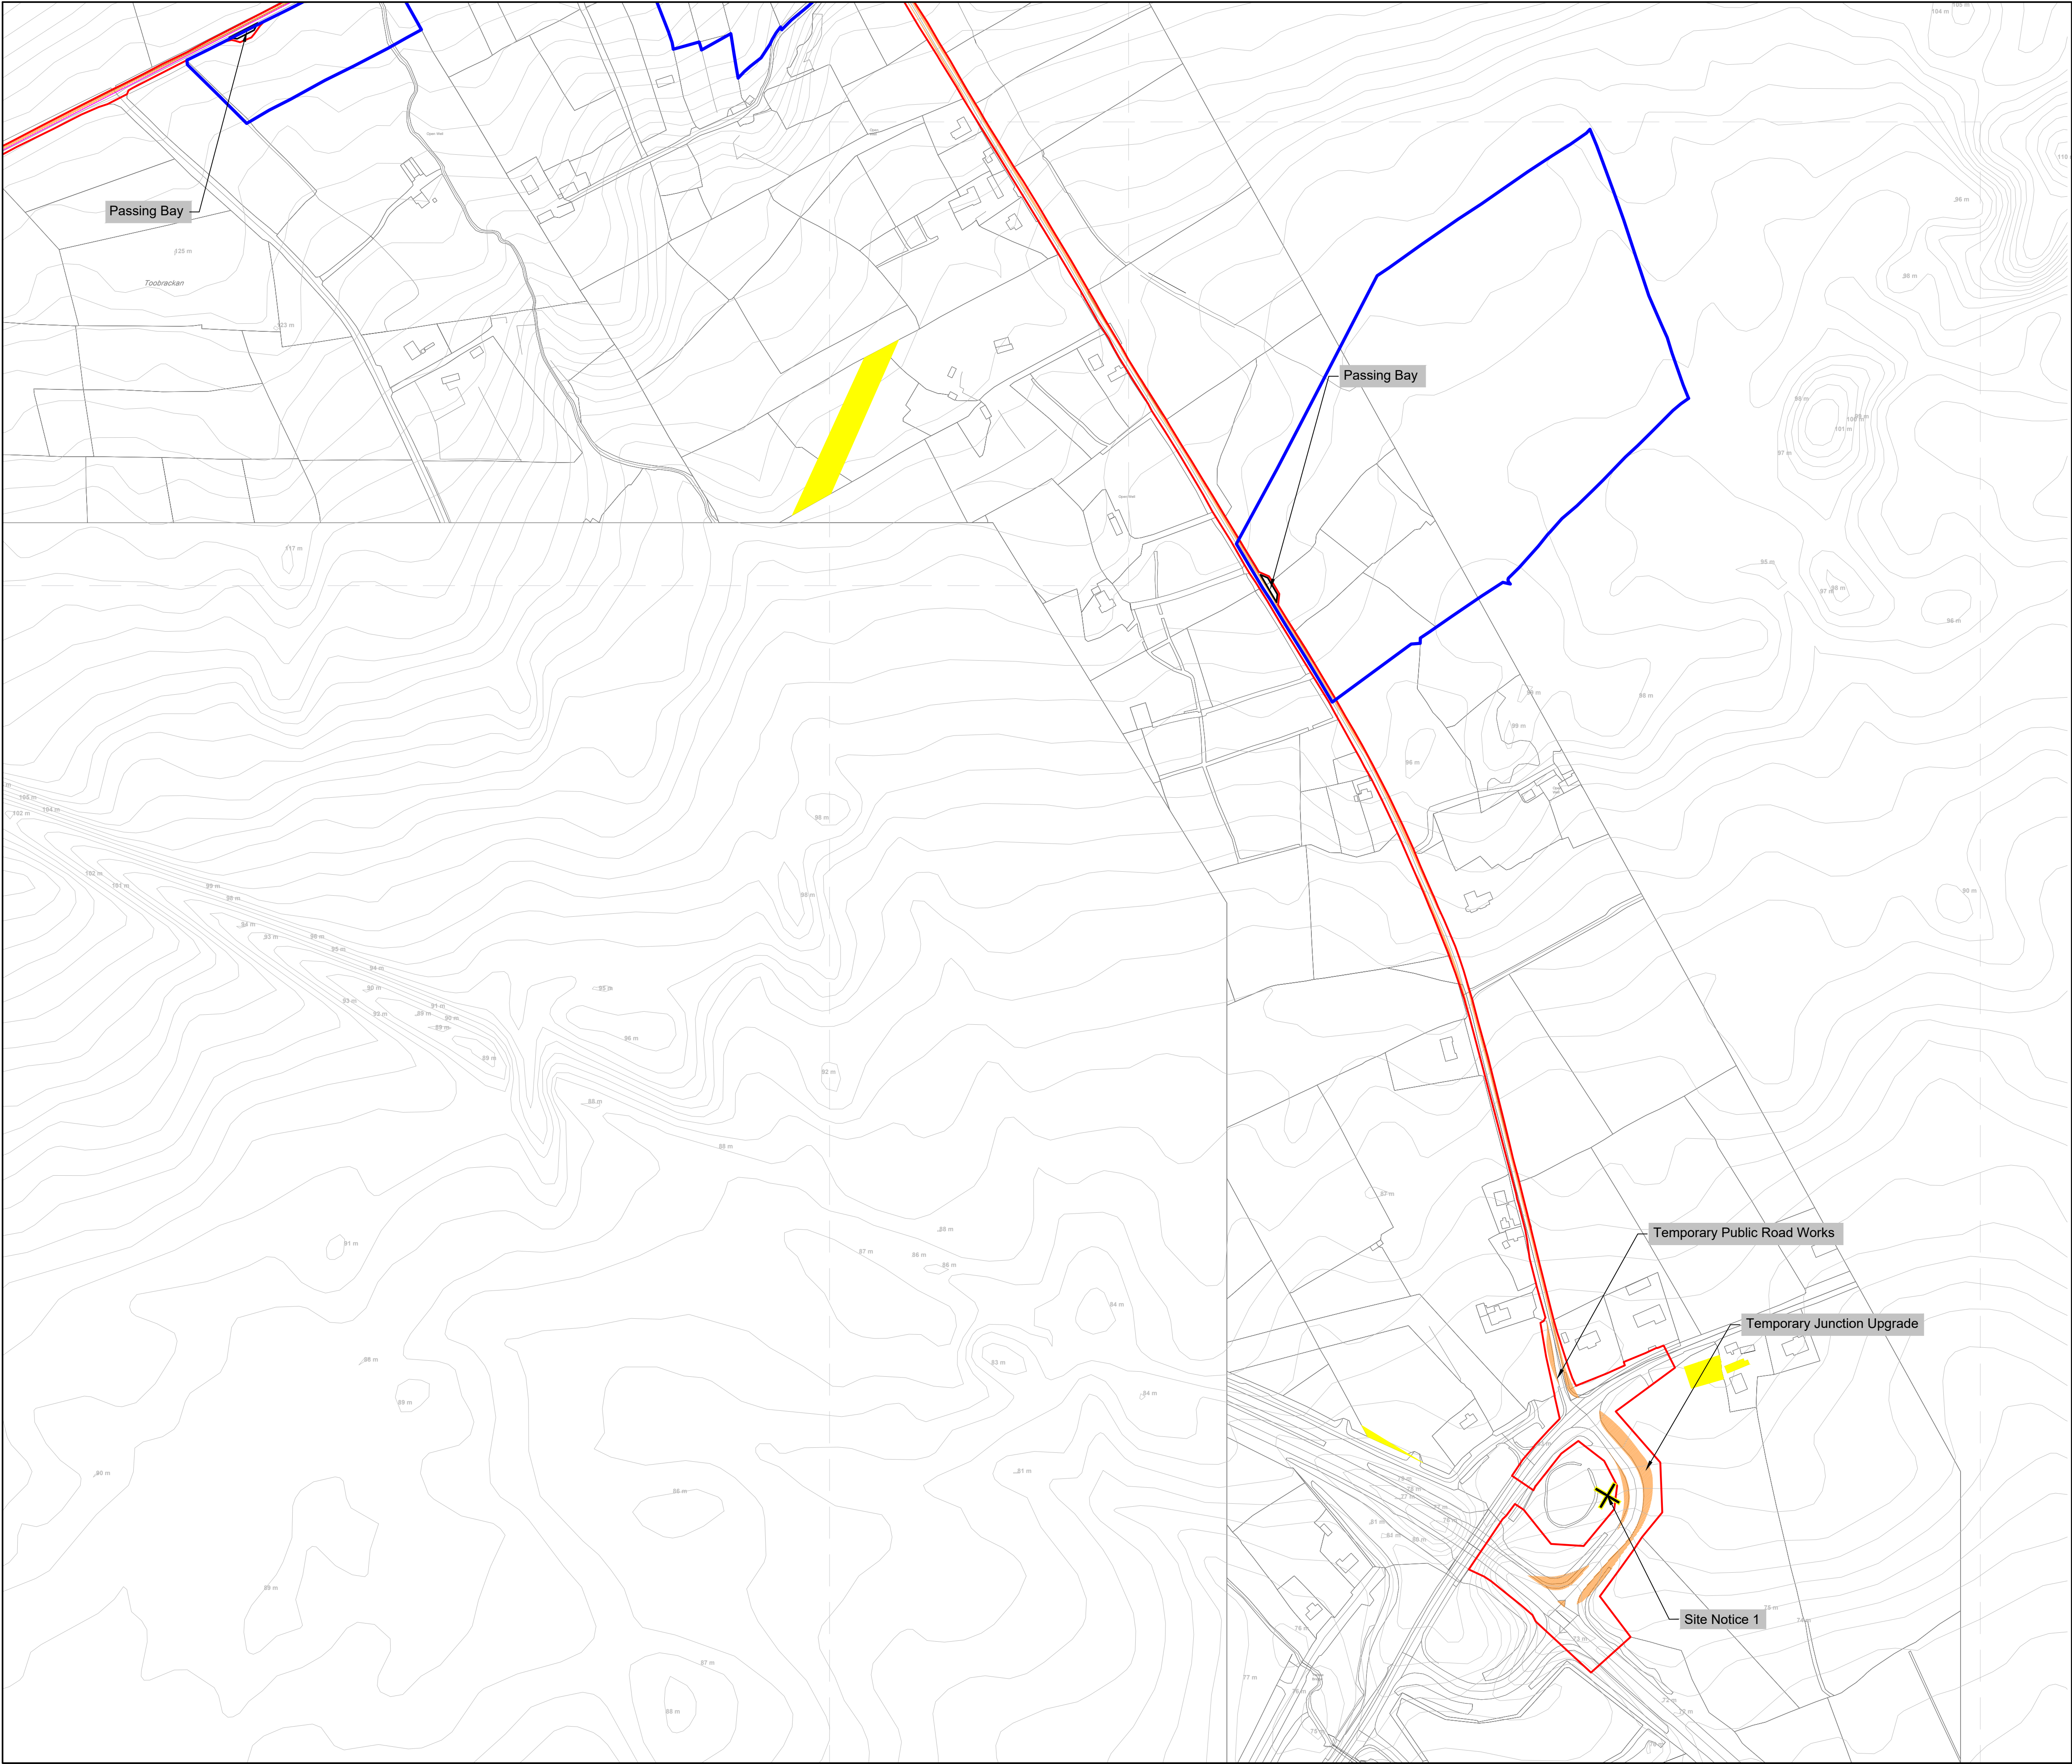

- LEGEND:
- LANDOWNER BOUNDARY
 - APPLICATION BOUNDARY
 - NOT INCLUDED IN APPLICATION BOUNDARY
 - EXISTING WAYLEAVES
 - INDICATIVE WIND FARM CABLE
 - TURBINE SWEEP AREA
 - TURBINE AND HARDSTANDS
 - ACCESS TRACKS
 - TEMPORARY SITE ENTRANCE AREA
(to be soiled over following delivery of turbine components and allowed to vegetate)
 - GROUNDWORK CUT
 - GROUNDWORK FILL
 - BORROW PIT
 - SPOIL DEPOSITION AREA
 - TEMPORARY CONSTRUCTION COMPOUND
 - FORESTRY FELLING
 - HAUL ROUTE UPGRADE

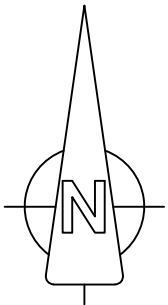

OSI © Licence: CYAL50441216 - OS Map Ref. No. 1857-A,1857-B,1796-C, 1796-D,1796. Prepared Using Irish Transverse Mercator (ITM).

Date:	Rev:	Description:	Drawn By:

Prepared By:



Galetech Energy Services
Clondargan, Stradone
Co. Cavan, H12 NV06
info@galetechenergyservices.com
www.galetechenergyservices.com

Client: ISLANDMORE WIND FARM LIMITED


Job Title: ISLANDMORE WIND FARM

Drawing Title: FIGURE 4.4: SITE LAYOUT PLAN 5 OF 5
(1:2,500)


Drawing No.	Stage.
STK001ISL_PAS_LAY-0.05	PLANNING

Scale:	Date:	Revision No.:
(A1) 1:2,500	09/09/2026	REV05

Drawn By:	Checked By:	Confirmed By:
EF	JB	SC

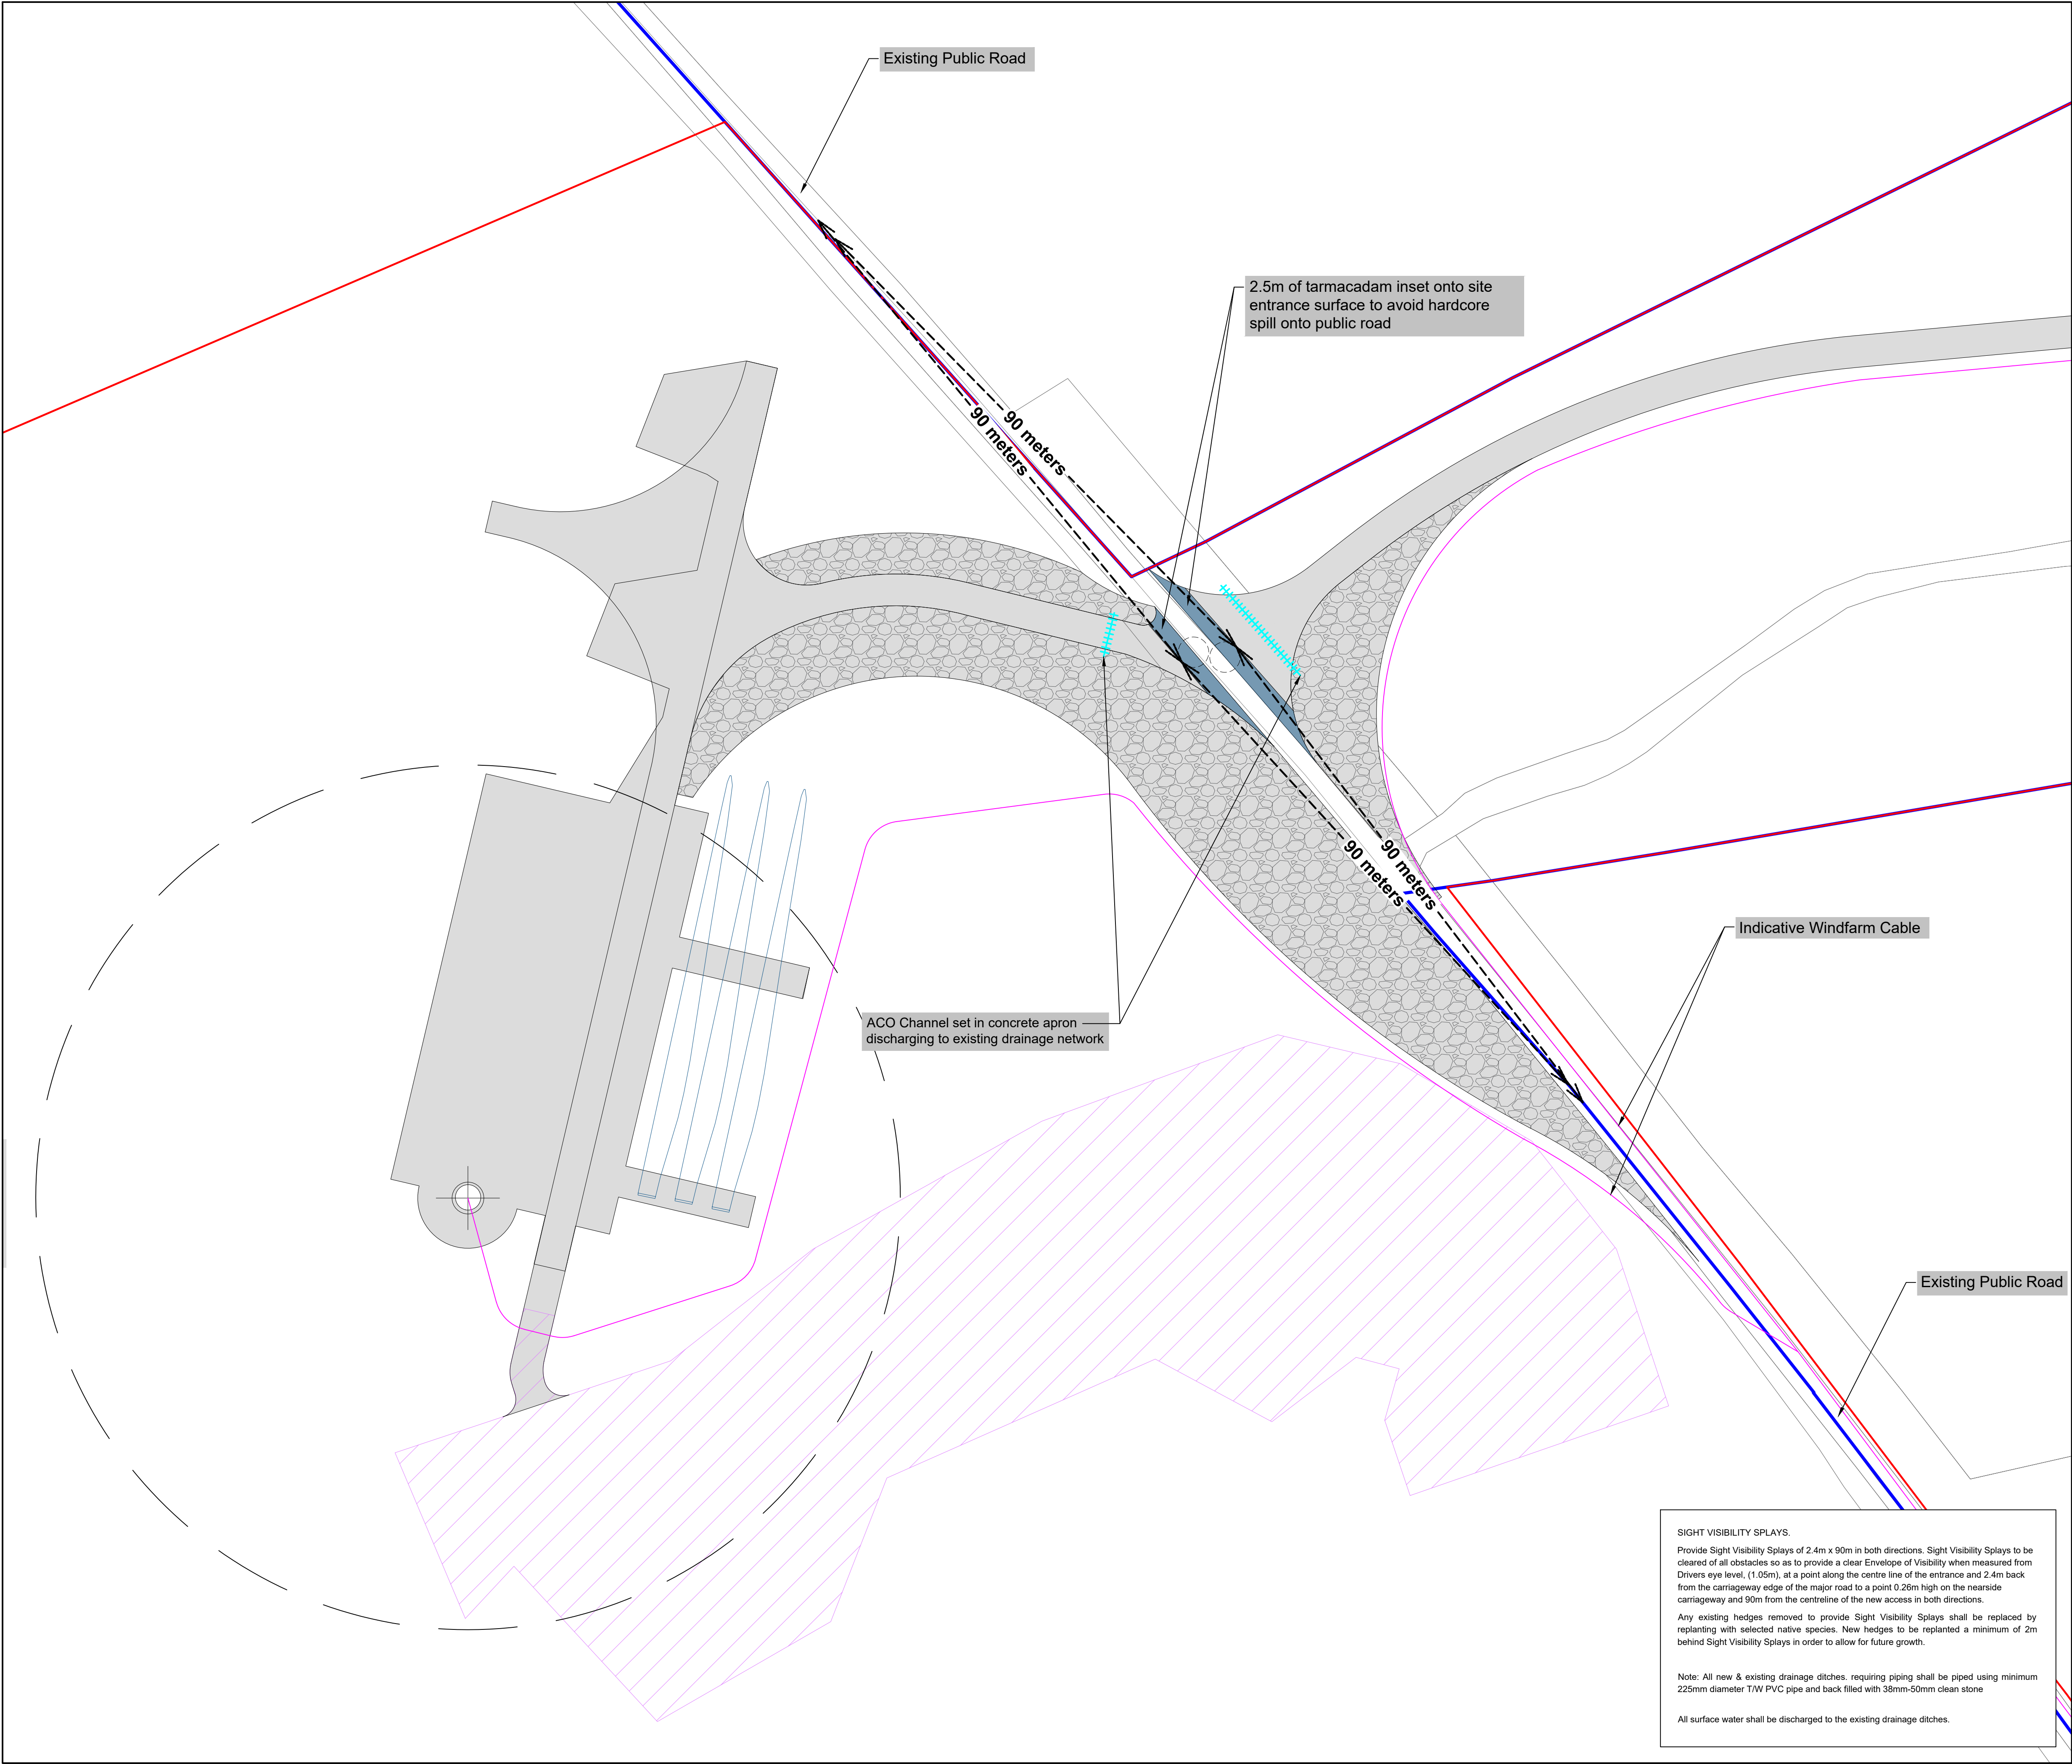

- LEGEND:
- LANDOWNER BOUNDARY
 - APPLICATION BOUNDARY
 - NOT INCLUDED IN APPLICATION BOUNDARY
 - EXISTING WAYLEAVES
 - INDICATIVE WIND FARM CABLE
 - TURBINE SWEEP AREA
 - TURBINE AND HARDSTANDS
 - ACCESS TRACKS
 - TEMPORARY SITE ENTRANCE AREA (to be soiled over following delivery of turbine components and allowed to vegetate)
 - GROUNDWORK CUT
 - GROUNDWORK FILL
 - BORROW PIT
 - SPOIL DEPOSITION AREA
 - TEMPORARY CONSTRUCTION COMPOUND
 - FORESTRY FELLING
 - HAUL ROUTE UPGRADE

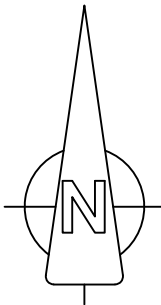

OSI © Licence: CYAL50441216 - OS Map Ref. No. 1857-A,1857-B,1796-C, 1796-D,1796. Prepared Using Irish Transverse Mercator (ITM).

Date:	Rev:	Description:	Drawn By:

Prepared By:



Galetech Energy Services
Clondargan, Stradone
Co. Cavan, H12 NV06
info@galetechenergyservices.com
www.galetechenergyservices.com

Client: ISLANDMORE WIND FARM LIMITED

Job Title: ISLANDMORE WIND FARM

Drawing Title: FIGURE 5.0: SITE ENTRANCE PLAN 1 OF 6 (1:500)

Drawing No.	Stage.
STK001ISL_PAS_LAY-0.06	PLANNING

Scale:	Date:	Revision No.:
(A1) 1:500	09/09/2026	REV05

Drawn By:	Checked By:	Confirmed By:
EF	JB	SC


SIGHT VISIBILITY SPLAYS.

Provide Sight Visibility Splays of 2.4m x 90m in both directions. Sight Visibility Splays to be cleared of all obstacles so as to provide a clear Envelope of Visibility when measured from Drivers eye level, (1.05m), at a point along the centre line of the entrance and 2.4m back from the carriageway edge of the major road to a point 0.28m high on the nearside carriageway and 90m from the centreline of the new access in both directions.


Any existing hedges removed to provide Sight Visibility Splays shall be replaced by replanting with selected native species. New hedges to be replanted a minimum of 2m behind Sight Visibility Splays in order to allow for future growth.

Note: All new & existing drainage ditches, requiring piping shall be piped using minimum 225mm diameter T/W PVC pipe and back filled with 38mm-50mm clean stone

All surface water shall be discharged to the existing drainage ditches.

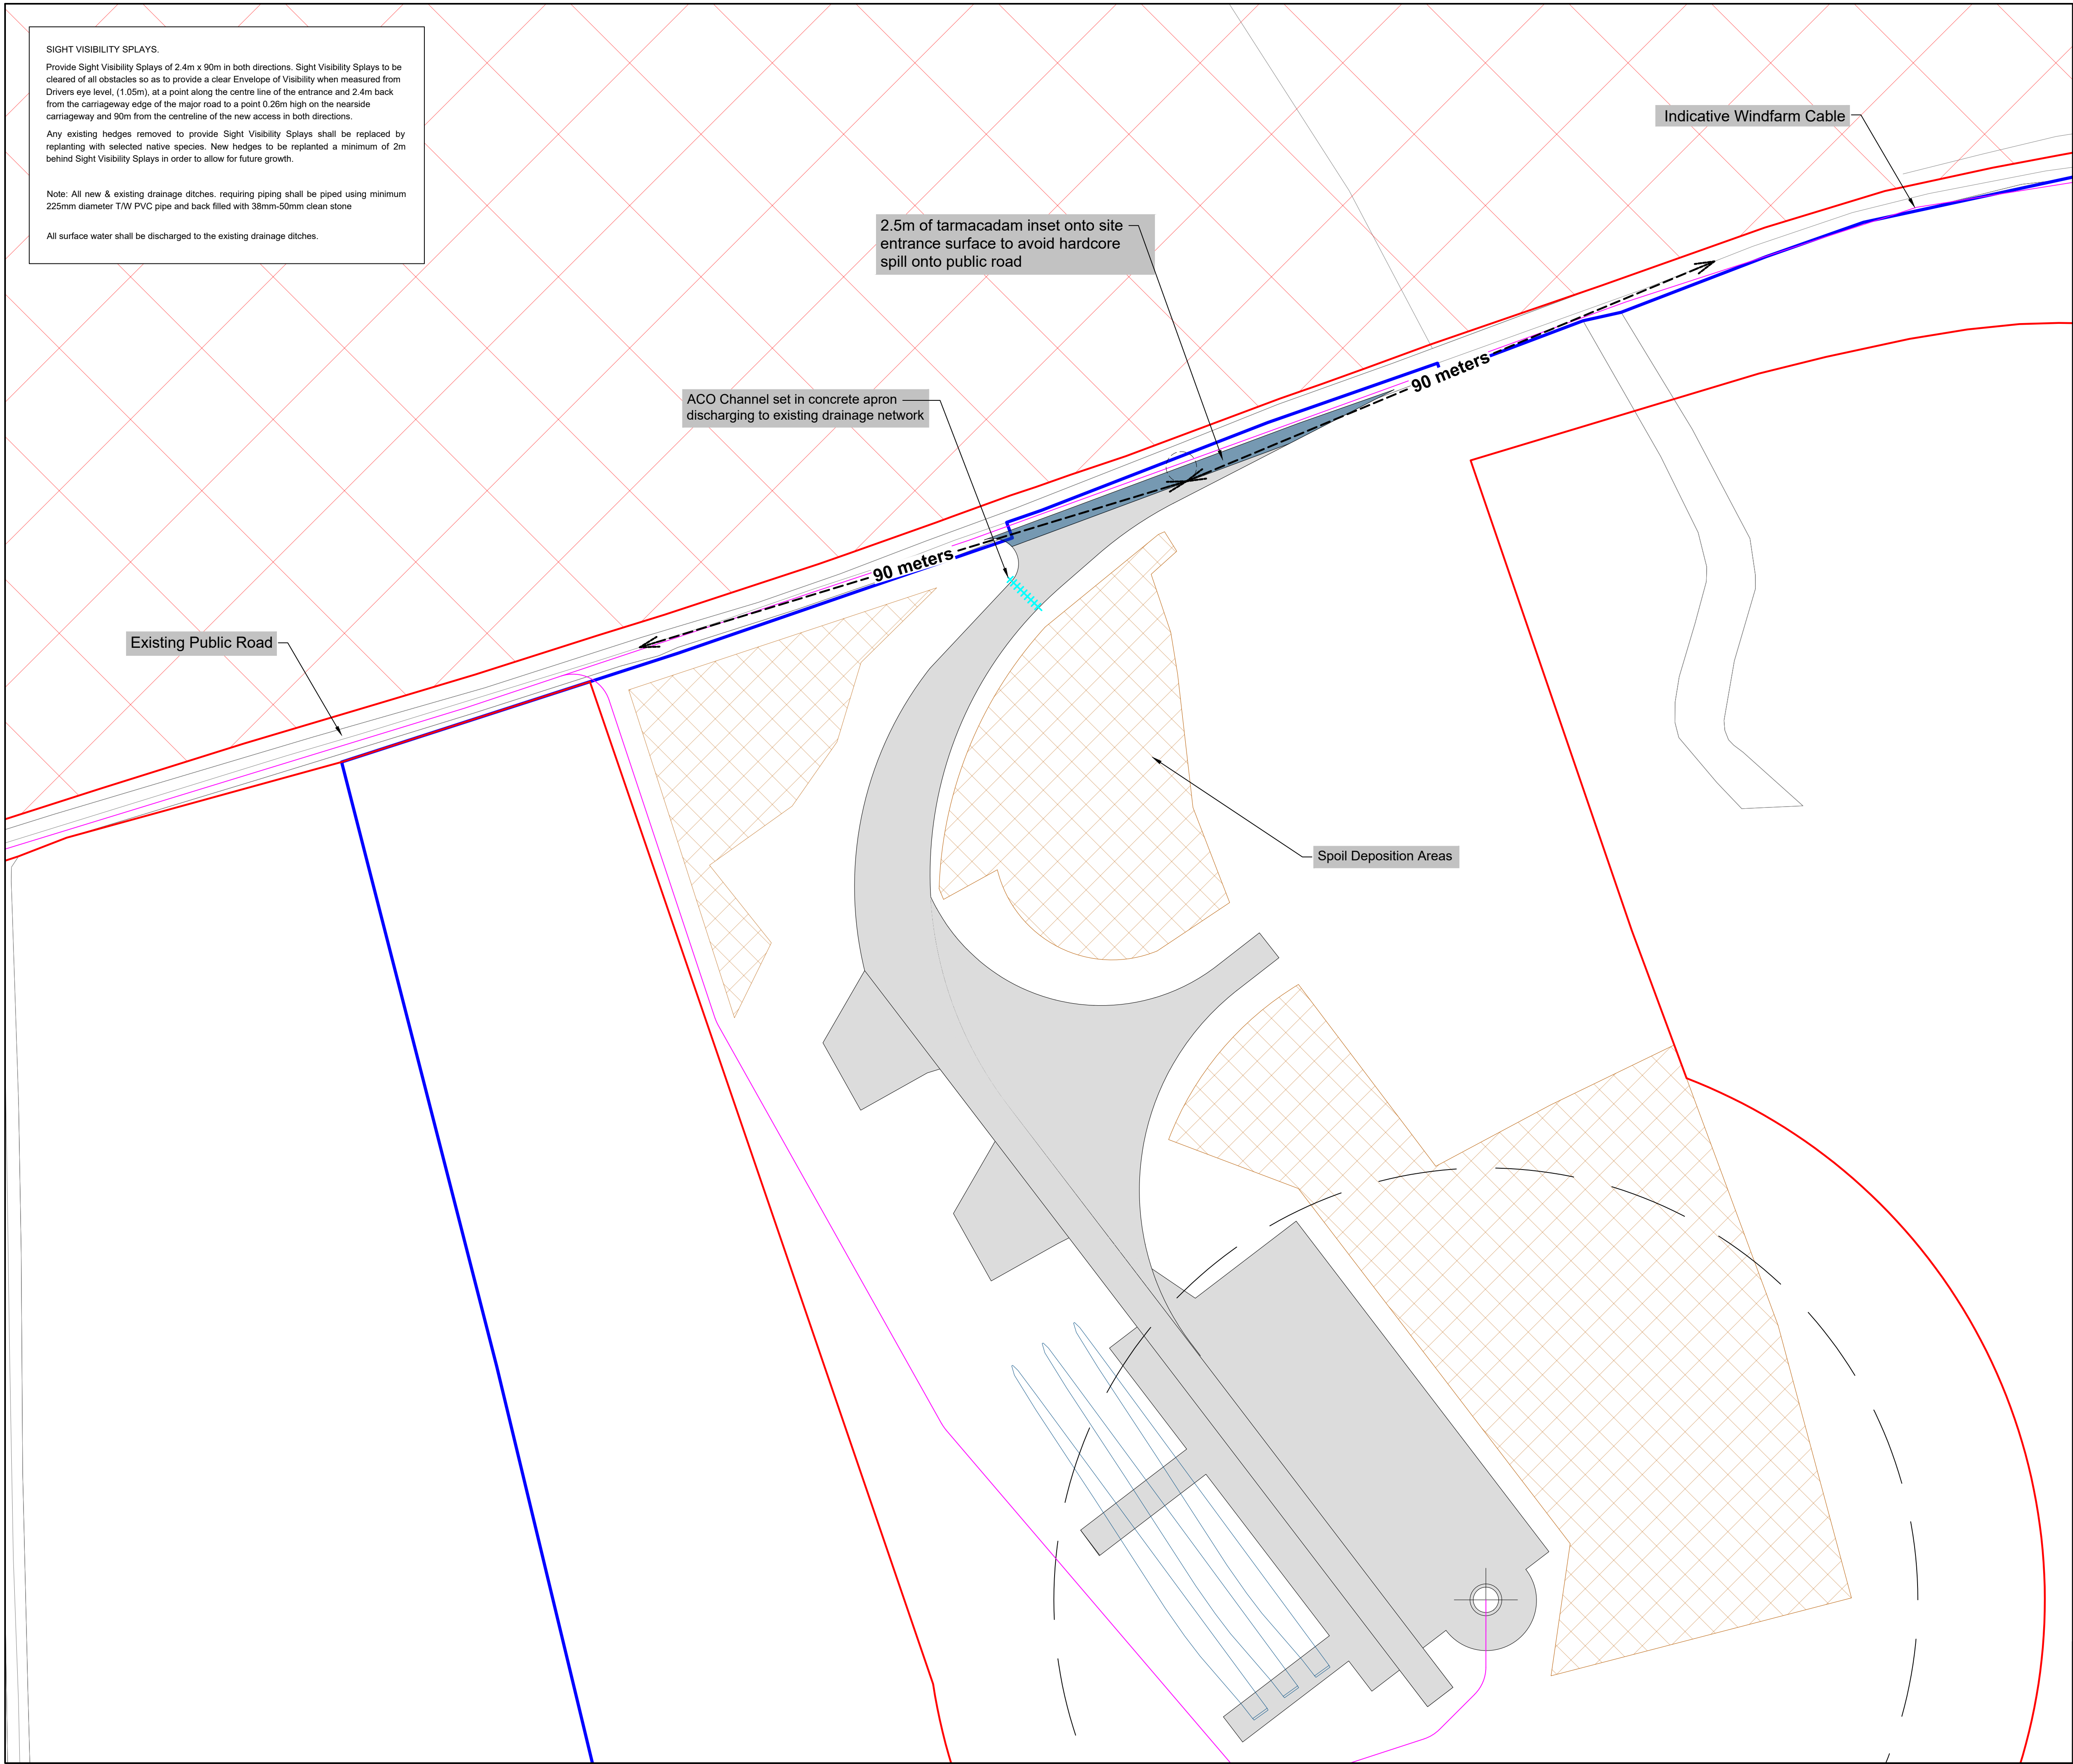

- LEGEND:
- LANDOWNER BOUNDARY
 - APPLICATION BOUNDARY
 - NOT INCLUDED IN APPLICATION BOUNDARY
 - EXISTING WAYLEAVES
 - INDICATIVE WIND FARM CABLE
 - TURBINE SWEEP AREA
 - TURBINE AND HARDSTANDS
 - ACCESS TRACKS
 - TEMPORARY SITE ENTRANCE AREA (to be soiled over following delivery of turbine components and allowed to vegetate)
 - GROUNDWORK CUT
 - GROUNDWORK FILL
 - BORROW PIT
 - SPOIL DEPOSITION AREA
 - TEMPORARY CONSTRUCTION COMPOUND
 - FORESTRY FELLING
 - HAUL ROUTE UPGRADE

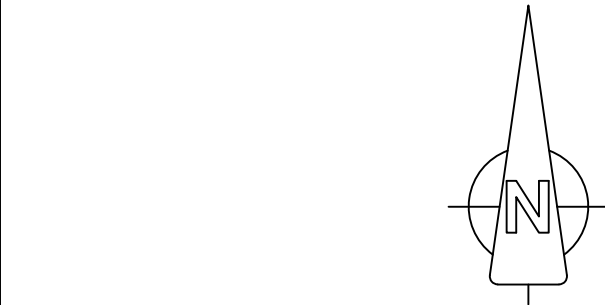

OSI © Licence: CYAL50441216 - OS Map Ref. No. 1857-A,1857-B,1796-C, 1796-D,1796. Prepared Using Irish Transverse Mercator (ITM).


Date:	Rev:	Description:	Drawn By:

Prepared By:



Galetech Energy Services
Clondargan, Stradone
Co. Cavan, H12 NV06
info@galetechenergyservices.com
www.galetechenergyservices.com

Client: ISLANDMORE WIND FARM LIMITED		
Job Title: ISLANDMORE WIND FARM		
Drawing Title: FIGURE 5.1: SITE ENTRANCE PLAN 2 OF 6 (1:500)		
Drawing No. STK0011SL_PAS_LAY-0.07	Stage. PLANNING	
Scale: (A1) 1:500	Date: 04/07/2026	Revision No.: REV05
Drawn By: EF	Checked By: JB	Confirmed By: SC

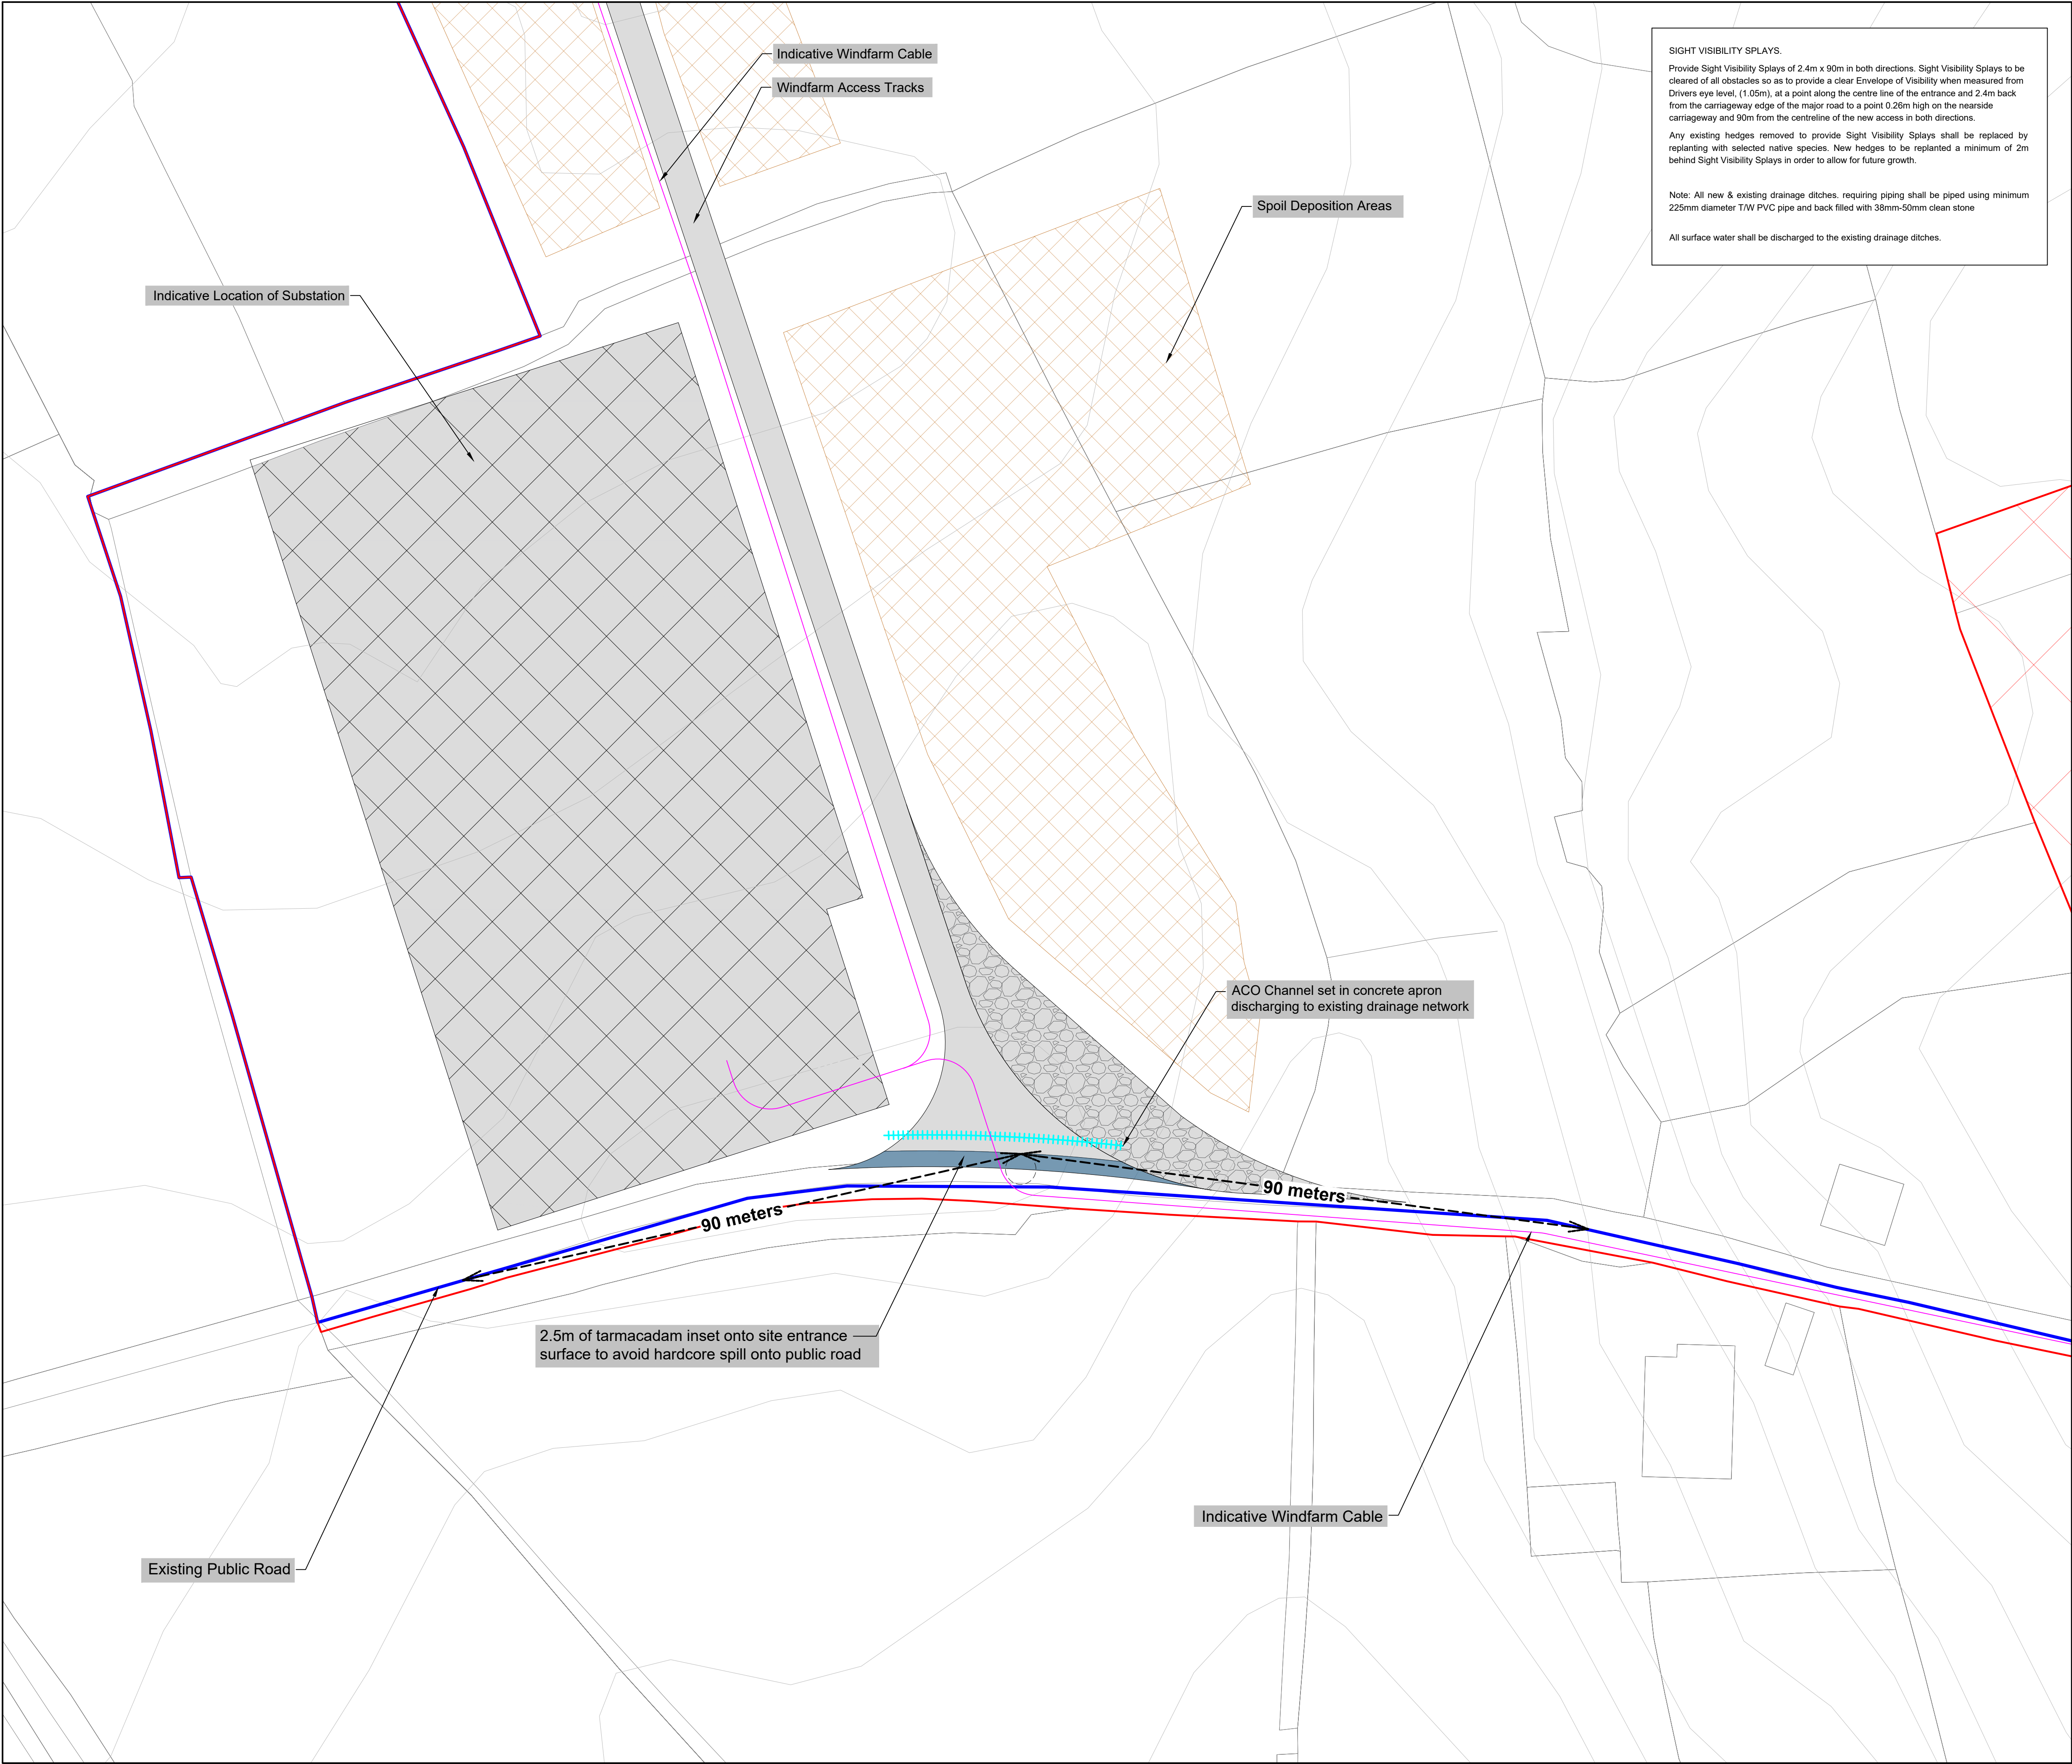

SIGHT VISIBILITY SPLAYS.


Provide Sight Visibility Splays of 2.4m x 90m in both directions. Sight Visibility Splays to be cleared of all obstacles so as to provide a clear Envelope of Visibility when measured from Drivers eye level, (1.05m), at a point along the centre line of the entrance and 2.4m back from the carriageway edge of the major road to a point 0.26m high on the nearside carriageway and 90m from the centreline of the new access in both directions.

Any existing hedges removed to provide Sight Visibility Splays shall be replaced by replanting with selected native species. New hedges to be replanted a minimum of 2m behind Sight Visibility Splays in order to allow for future growth.

Note: All new & existing drainage ditches, requiring piping shall be piped using minimum 225mm diameter T/W PVC pipe and back filled with 38mm-50mm clean stone

All surface water shall be discharged to the existing drainage ditches.

- LEGEND:**
- LANDOWNER BOUNDARY
 - APPLICATION BOUNDARY
 - NOT INCLUDED IN APPLICATION BOUNDARY
 - EXISTING WAYLEAVES
 - INDICATIVE WIND FARM CABLE
 - TURBINE SWEEP AREA
 - TURBINE AND HARDSTANDS
 - ACCESS TRACKS
 - TEMPORARY SITE ENTRANCE AREA (to be soiled over following delivery of turbine components and allowed to vegetate)
 - GROUNDWORK CUT
 - GROUNDWORK FILL
 - BORROW PIT
 - SPOIL DEPOSITION AREA
 - TEMPORARY CONSTRUCTION COMPOUND
 - FORESTRY FELLING
 - HAUL ROUTE UPGRADE

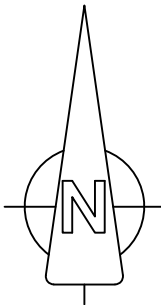

OSI © Licence: CYAL50441216 - OS Map Ref. No. 1857-A,1857-B,1796-C, 1796-D,1796. Prepared Using Irish Transverse Mercator (ITM).

Date:	Rev:	Description:	Drawn By:
Prepared By:			




Galetech Energy Services
Clondargan, Stradone
Co. Cavan, H12 NV06
info@galetechenergyservices.com
www.galetechenergyservices.com

Client: ISLANDMORE WIND FARM LIMITED

Job Title: ISLANDMORE WIND FARM

Drawing Title: FIGURE 5.2: SITE ENTRANCE PLAN 3 OF 6 (1:500)

Drawing No. STK0011SL_PAS_LAY-0.08		Stage. PLANNING	
Scale: (A1) 1:500	Date: 09/09/2026	Revision No.: REV05	
Drawn By: EF	Checked By: JB	Confirmed By: SC	

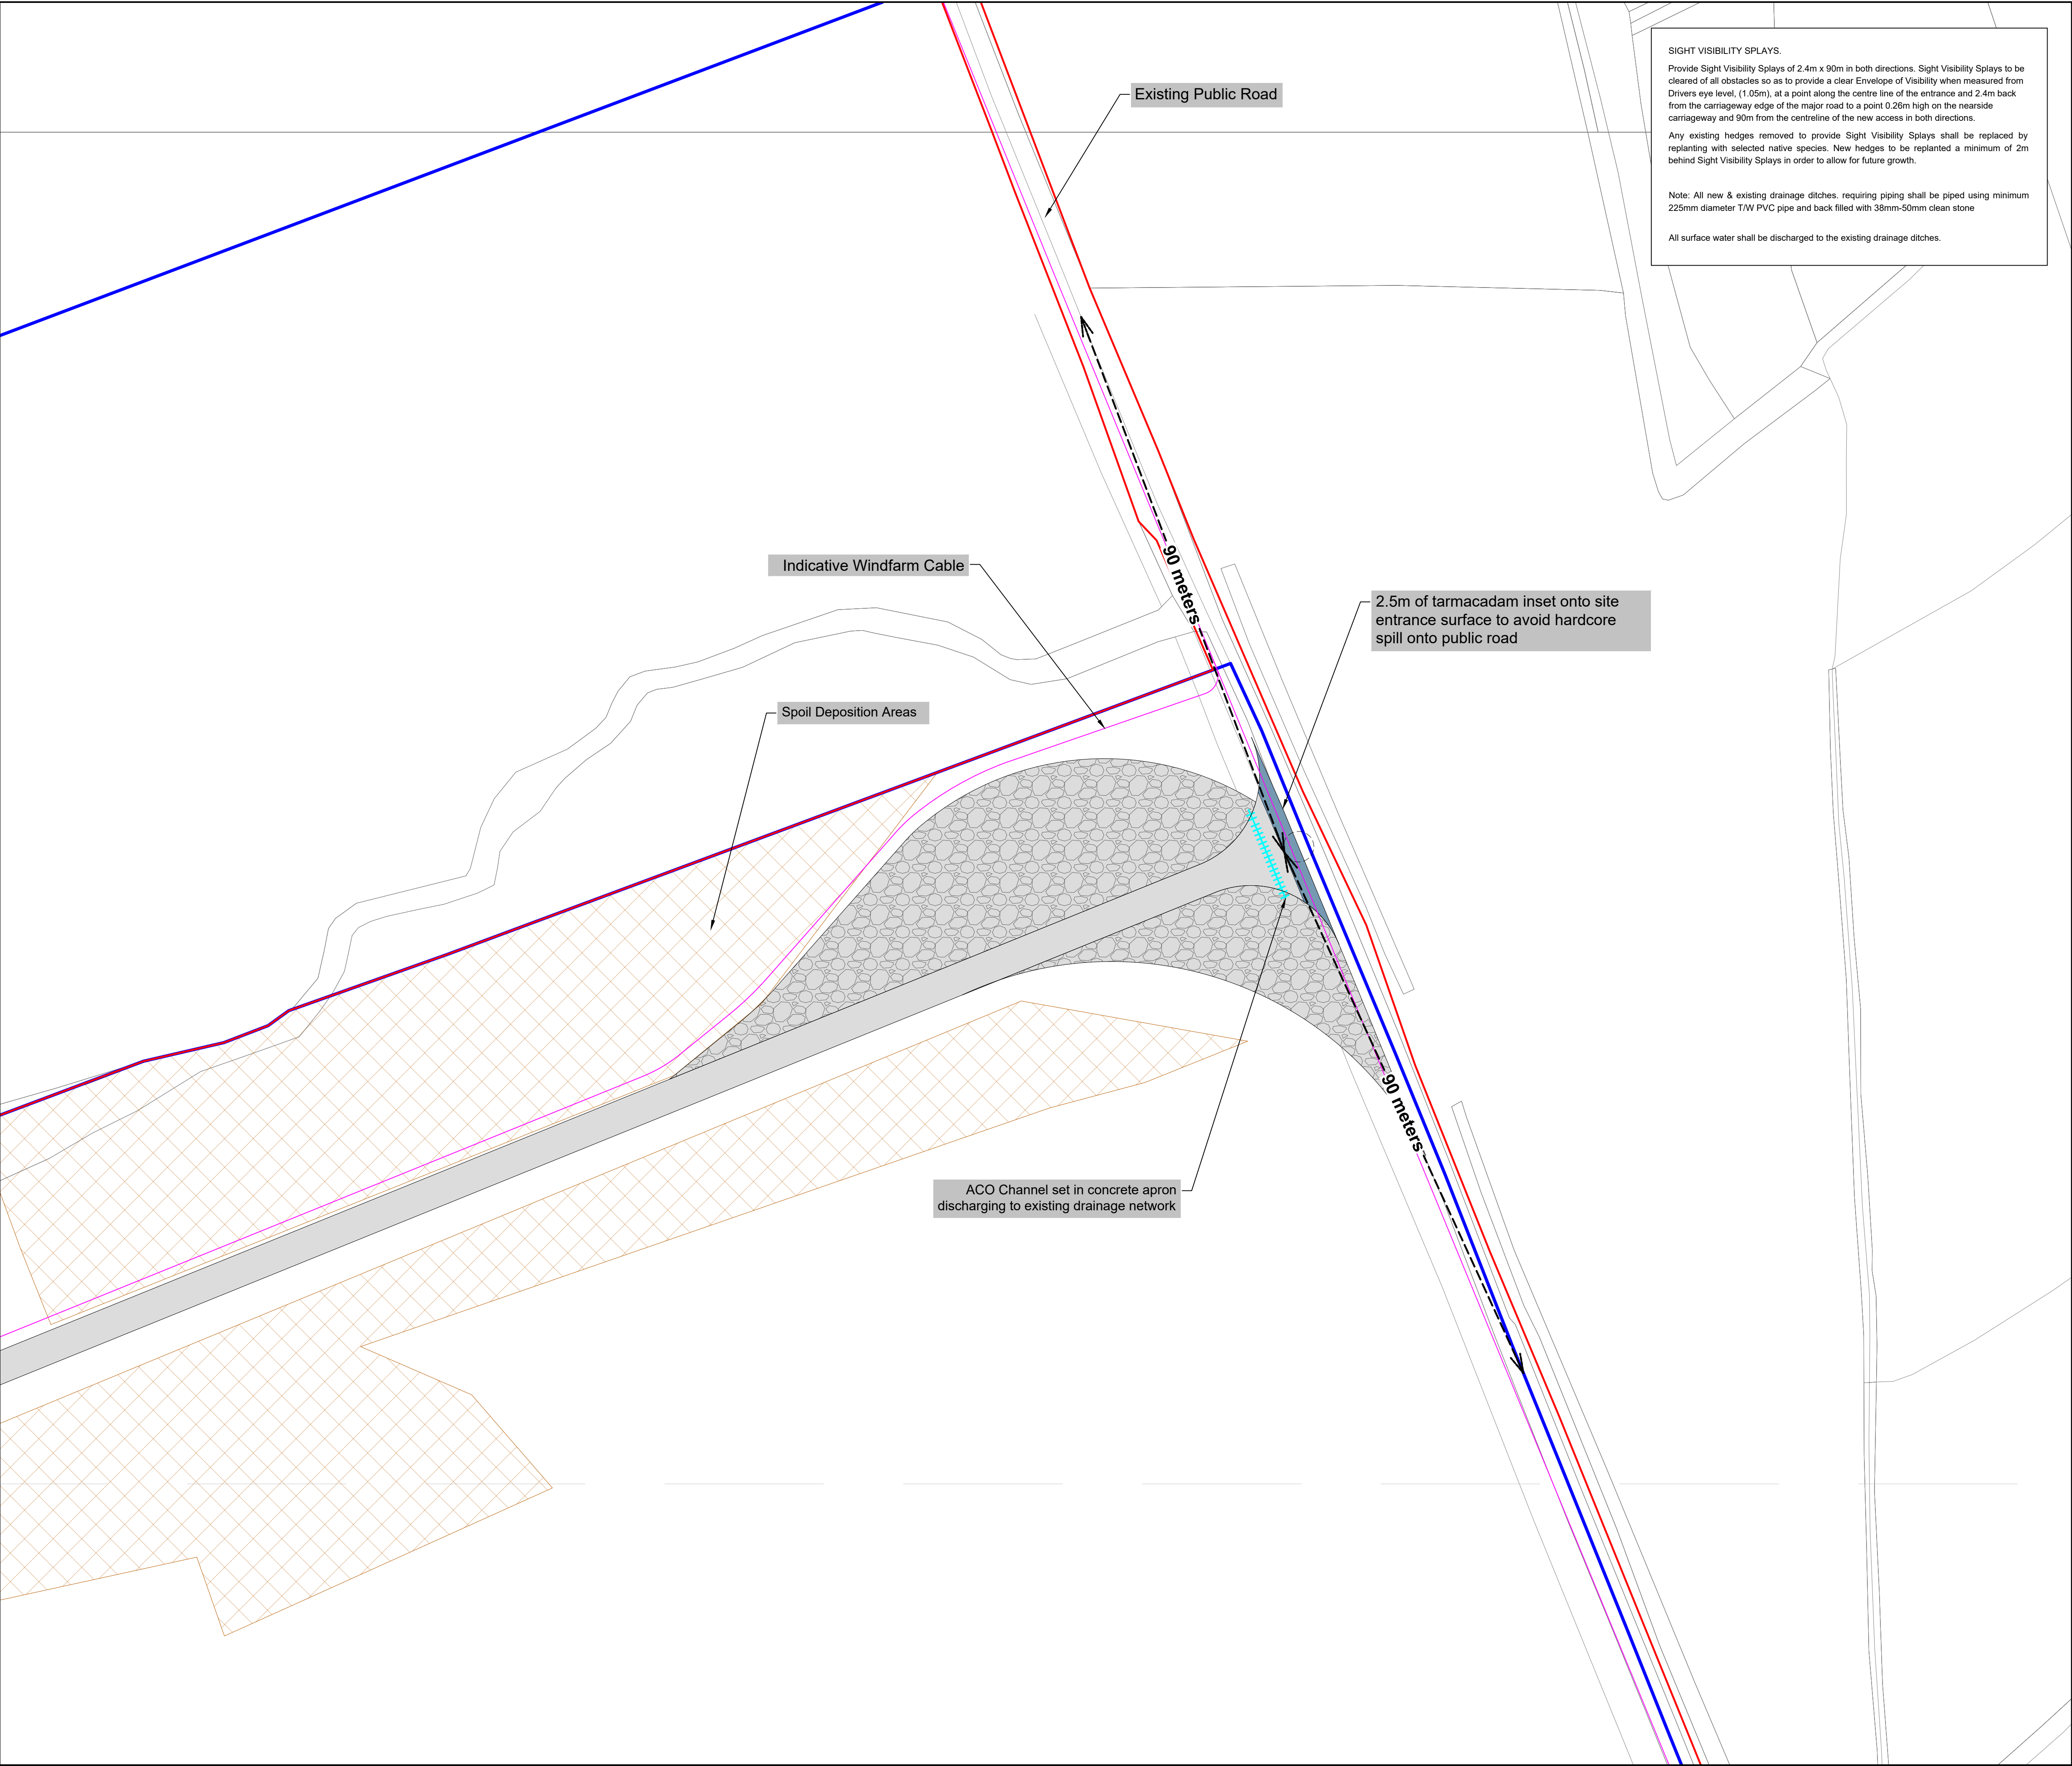

SIGHT VISIBILITY SPLAYS.


Provide Sight Visibility Splays of 2.4m x 90m in both directions. Sight Visibility Splays to be cleared of all obstacles so as to provide a clear Envelope of Visibility when measured from Drivers eye level, (1.05m), at a point along the centre line of the entrance and 2.4m back from the carriageway edge of the major road to a point 0.26m high on the nearside carriageway and 90m from the centreline of the new access in both directions.

Any existing hedges removed to provide Sight Visibility Splays shall be replaced by replanting with selected native species. New hedges to be replanted a minimum of 2m behind Sight Visibility Splays in order to allow for future growth.

Note: All new & existing drainage ditches, requiring piping shall be piped using minimum 225mm diameter T/W PVC pipe and back filled with 38mm-50mm clean stone

All surface water shall be discharged to the existing drainage ditches.

- LEGEND:**
- LANDOWNER BOUNDARY
 - APPLICATION BOUNDARY
 - NOT INCLUDED IN APPLICATION BOUNDARY
 - EXISTING WAYLEAVES
 - INDICATIVE WIND FARM CABLE
 - TURBINE SWEEP AREA
 - TURBINE AND HARDSTANDS
 - ACCESS TRACKS
 - TEMPORARY SITE ENTRANCE AREA (to be soiled over following delivery of turbine components and allowed to vegetate)
 - GROUNDWORK CUT
 - GROUNDWORK FILL
 - BORROW PIT
 - SPOIL DEPOSITION AREA
 - TEMPORARY CONSTRUCTION COMPOUND
 - FORESTRY FELLING
 - HAUL ROUTE UPGRADE

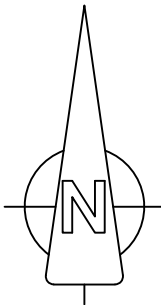

OSI © Licence: CYAL50441216 - OS Map Ref. No. 1857-A,1857-B,1796-C, 1796-D,1796. Prepared Using Irish Transverse Mercator (ITM).


Date:	Rev:	Description:	Drawn By:
-------	------	--------------	-----------

Prepared By:



Galetech Energy Services
Clondargan, Stradone
Co. Cavan, H12 NV06
info@galetechenergyservices.com
www.galetechenergyservices.com

Client: ISLANDMORE WIND FARM LIMITED		
Job Title: ISLANDMORE WIND FARM		
Drawing Title: FIGURE 5.3: SITE ENTRANCE PLAN 4 OF 6 (1:500)		
Drawing No. STK0011SL_PAS_LAY-0.09	Stage. PLANNING	
Scale: (A1) 1:500	Date: 09/09/2026	Revision No.: REV05
Drawn By: EF	Checked By: JB	Confirmed By: SC

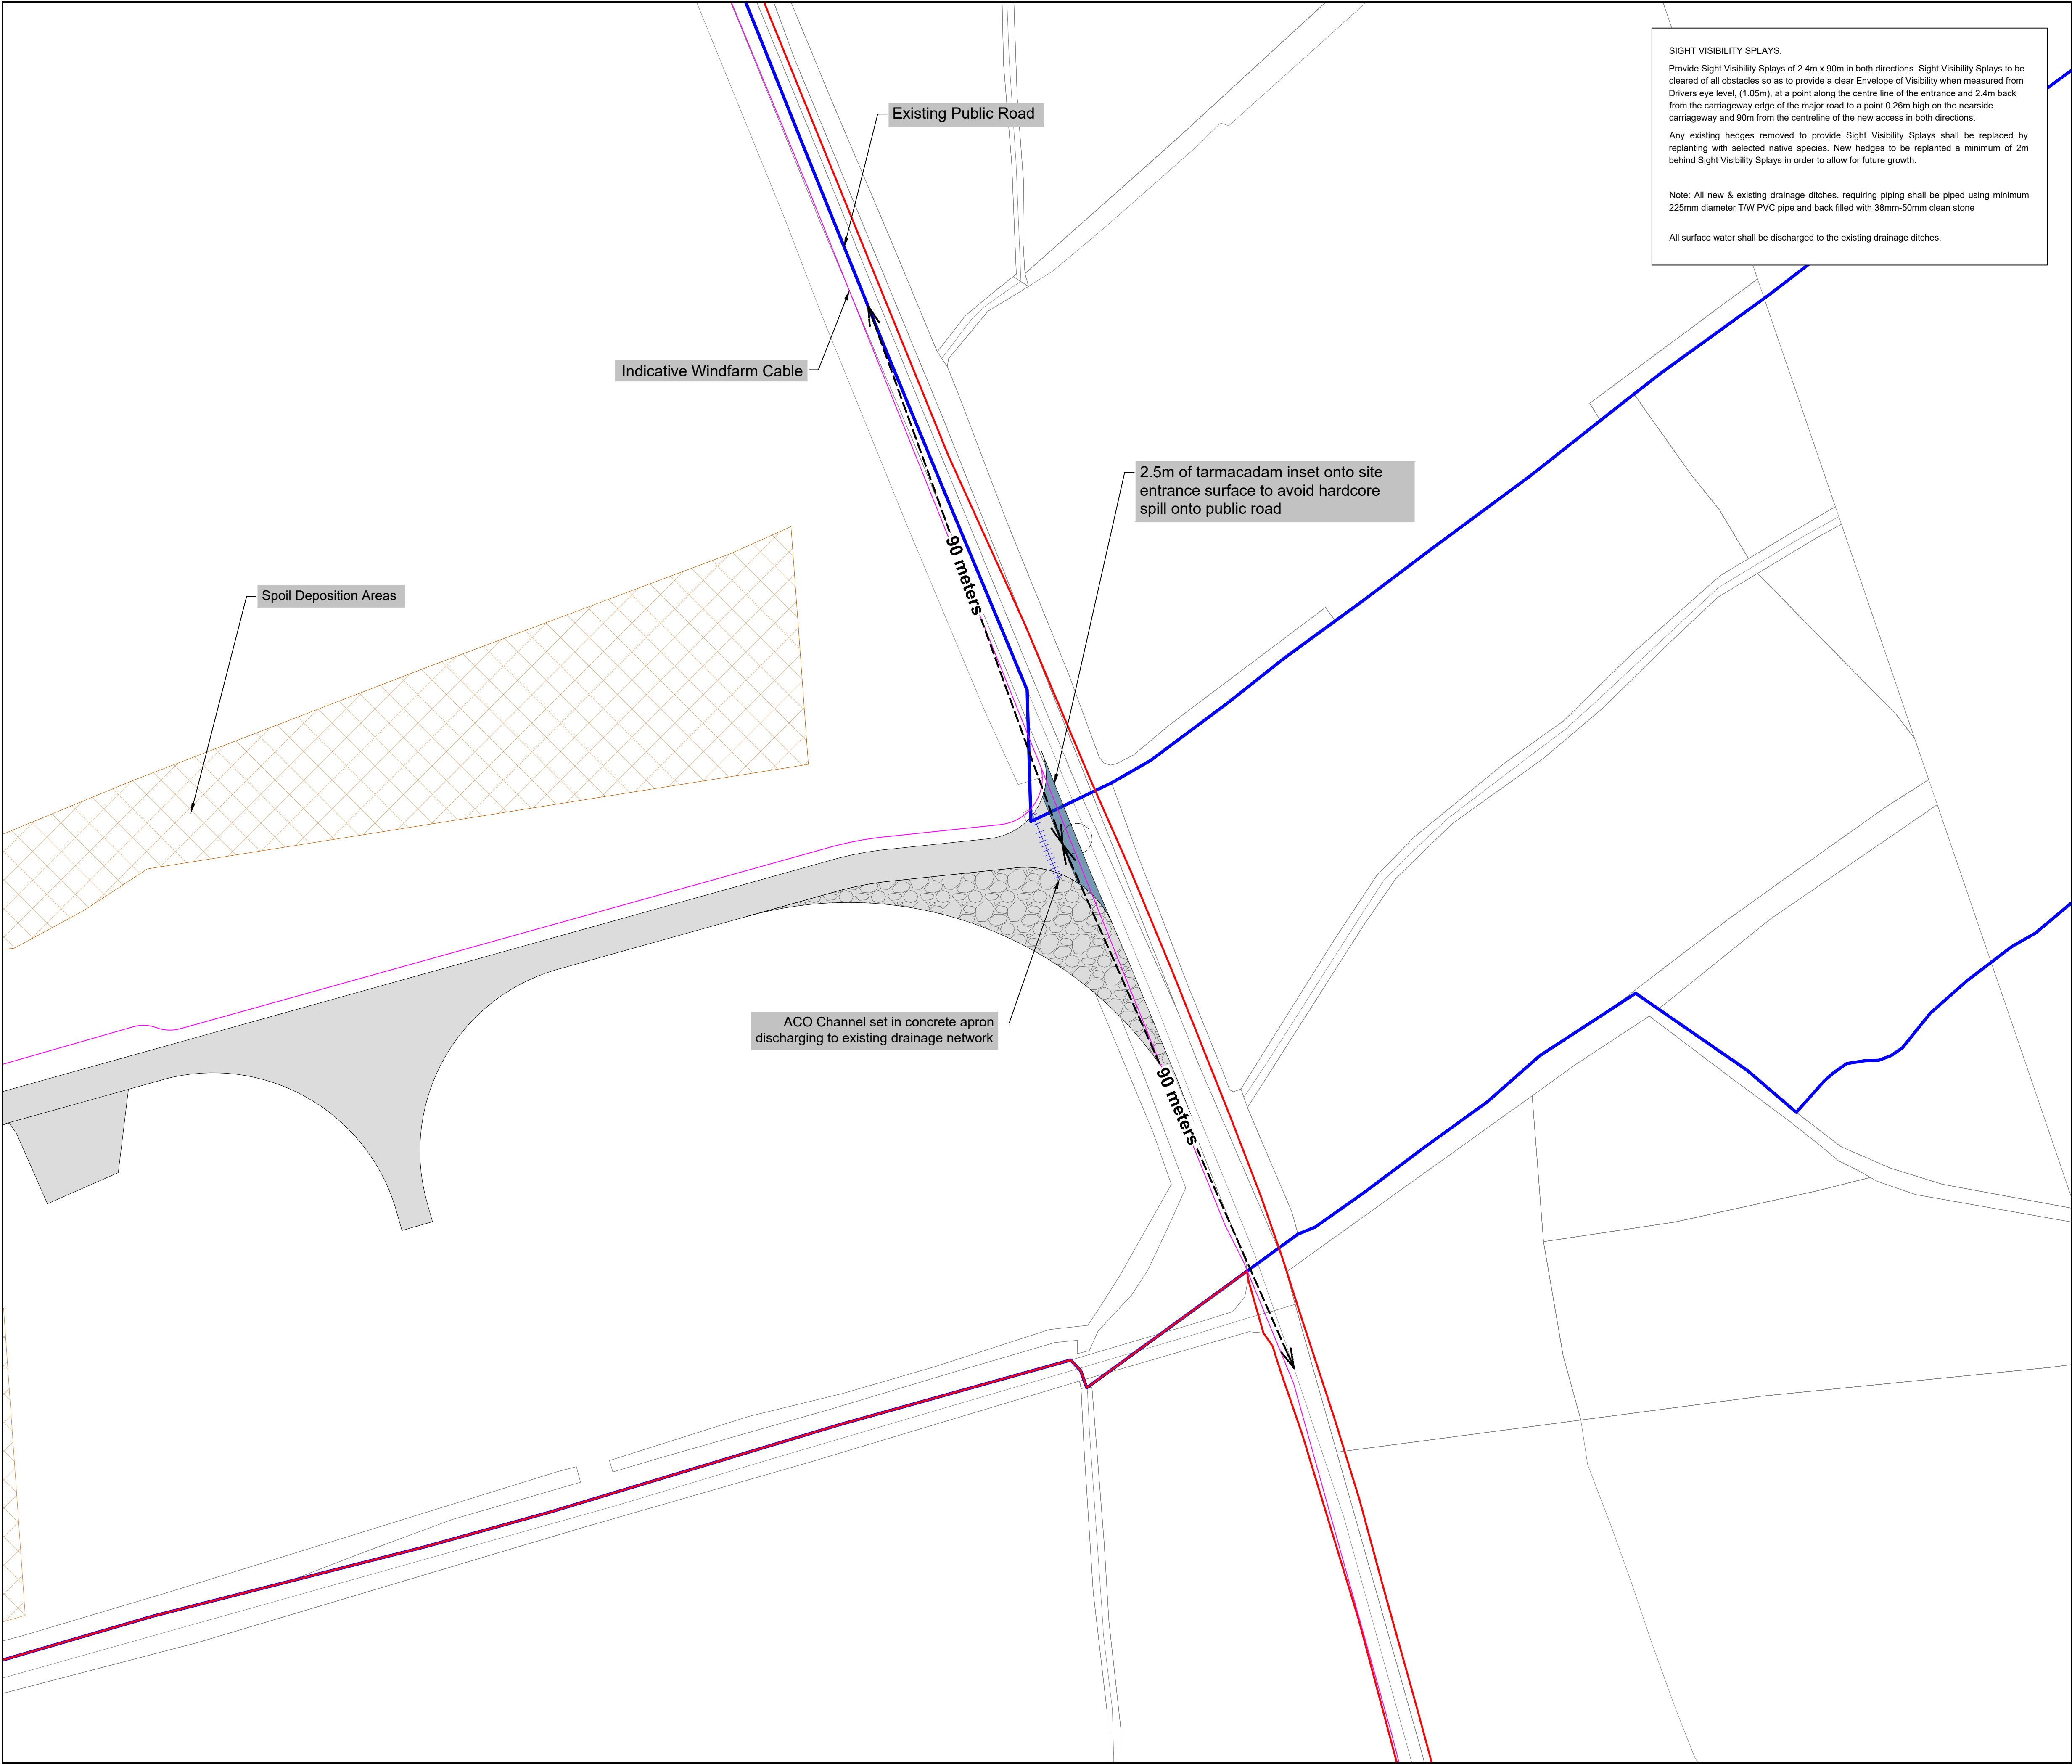

LEGEND:

- LANDOWNER BOUNDARY
- APPLICATION BOUNDARY
- NOT INCLUDED IN APPLICATION BOUNDARY
- EXISTING WAYLEAVES
- INDICATIVE WIND FARM CABLE
- TURBINE SWEEP AREA
- TURBINE AND HARDSTANDS
- ACCESS TRACKS
- TEMPORARY SITE ENTRANCE AREA (to be soiled over following delivery of turbine components and allowed to vegetate)
- GROUNDWORK CUT
- GROUNDWORK FILL
- BORROW PIT
- SPOIL DEPOSITION AREA
- TEMPORARY CONSTRUCTION COMPOUND
- FORESTRY FELLING
- HAUL ROUTE UPGRADE

OSI © Licence: CYAL50441216 - OS Map Ref. No. 1857-A,1857-B,1796-C, 1796-D,1796. Prepared Using Irish Transverse Mercator (ITM).

Date:	Rev:	Description:	Drawn By:

Prepared By:

Galetech Energy Services
Clondargan, Stradone
Co. Cavan, H12 NV06
info@galetechenergyservices.com
www.galetechenergyservices.com

Client:

ISLANDMORE WIND FARM LIMITED

Job Title:

ISLANDMORE WIND FARM


Drawing Title:

FIGURE 5.4: SITE ENTRANCE PLAN 5 OF 6 (1:500)

Drawing No.	Stage.
STK0011SL_PAS_LAY-0.10	PLANNING

Scale:	Date:	Revision No.:
(A1) 1:500	09/09/2026	REV05

Drawn By:	Checked By:	Confirmed By:
EF	JB	SC

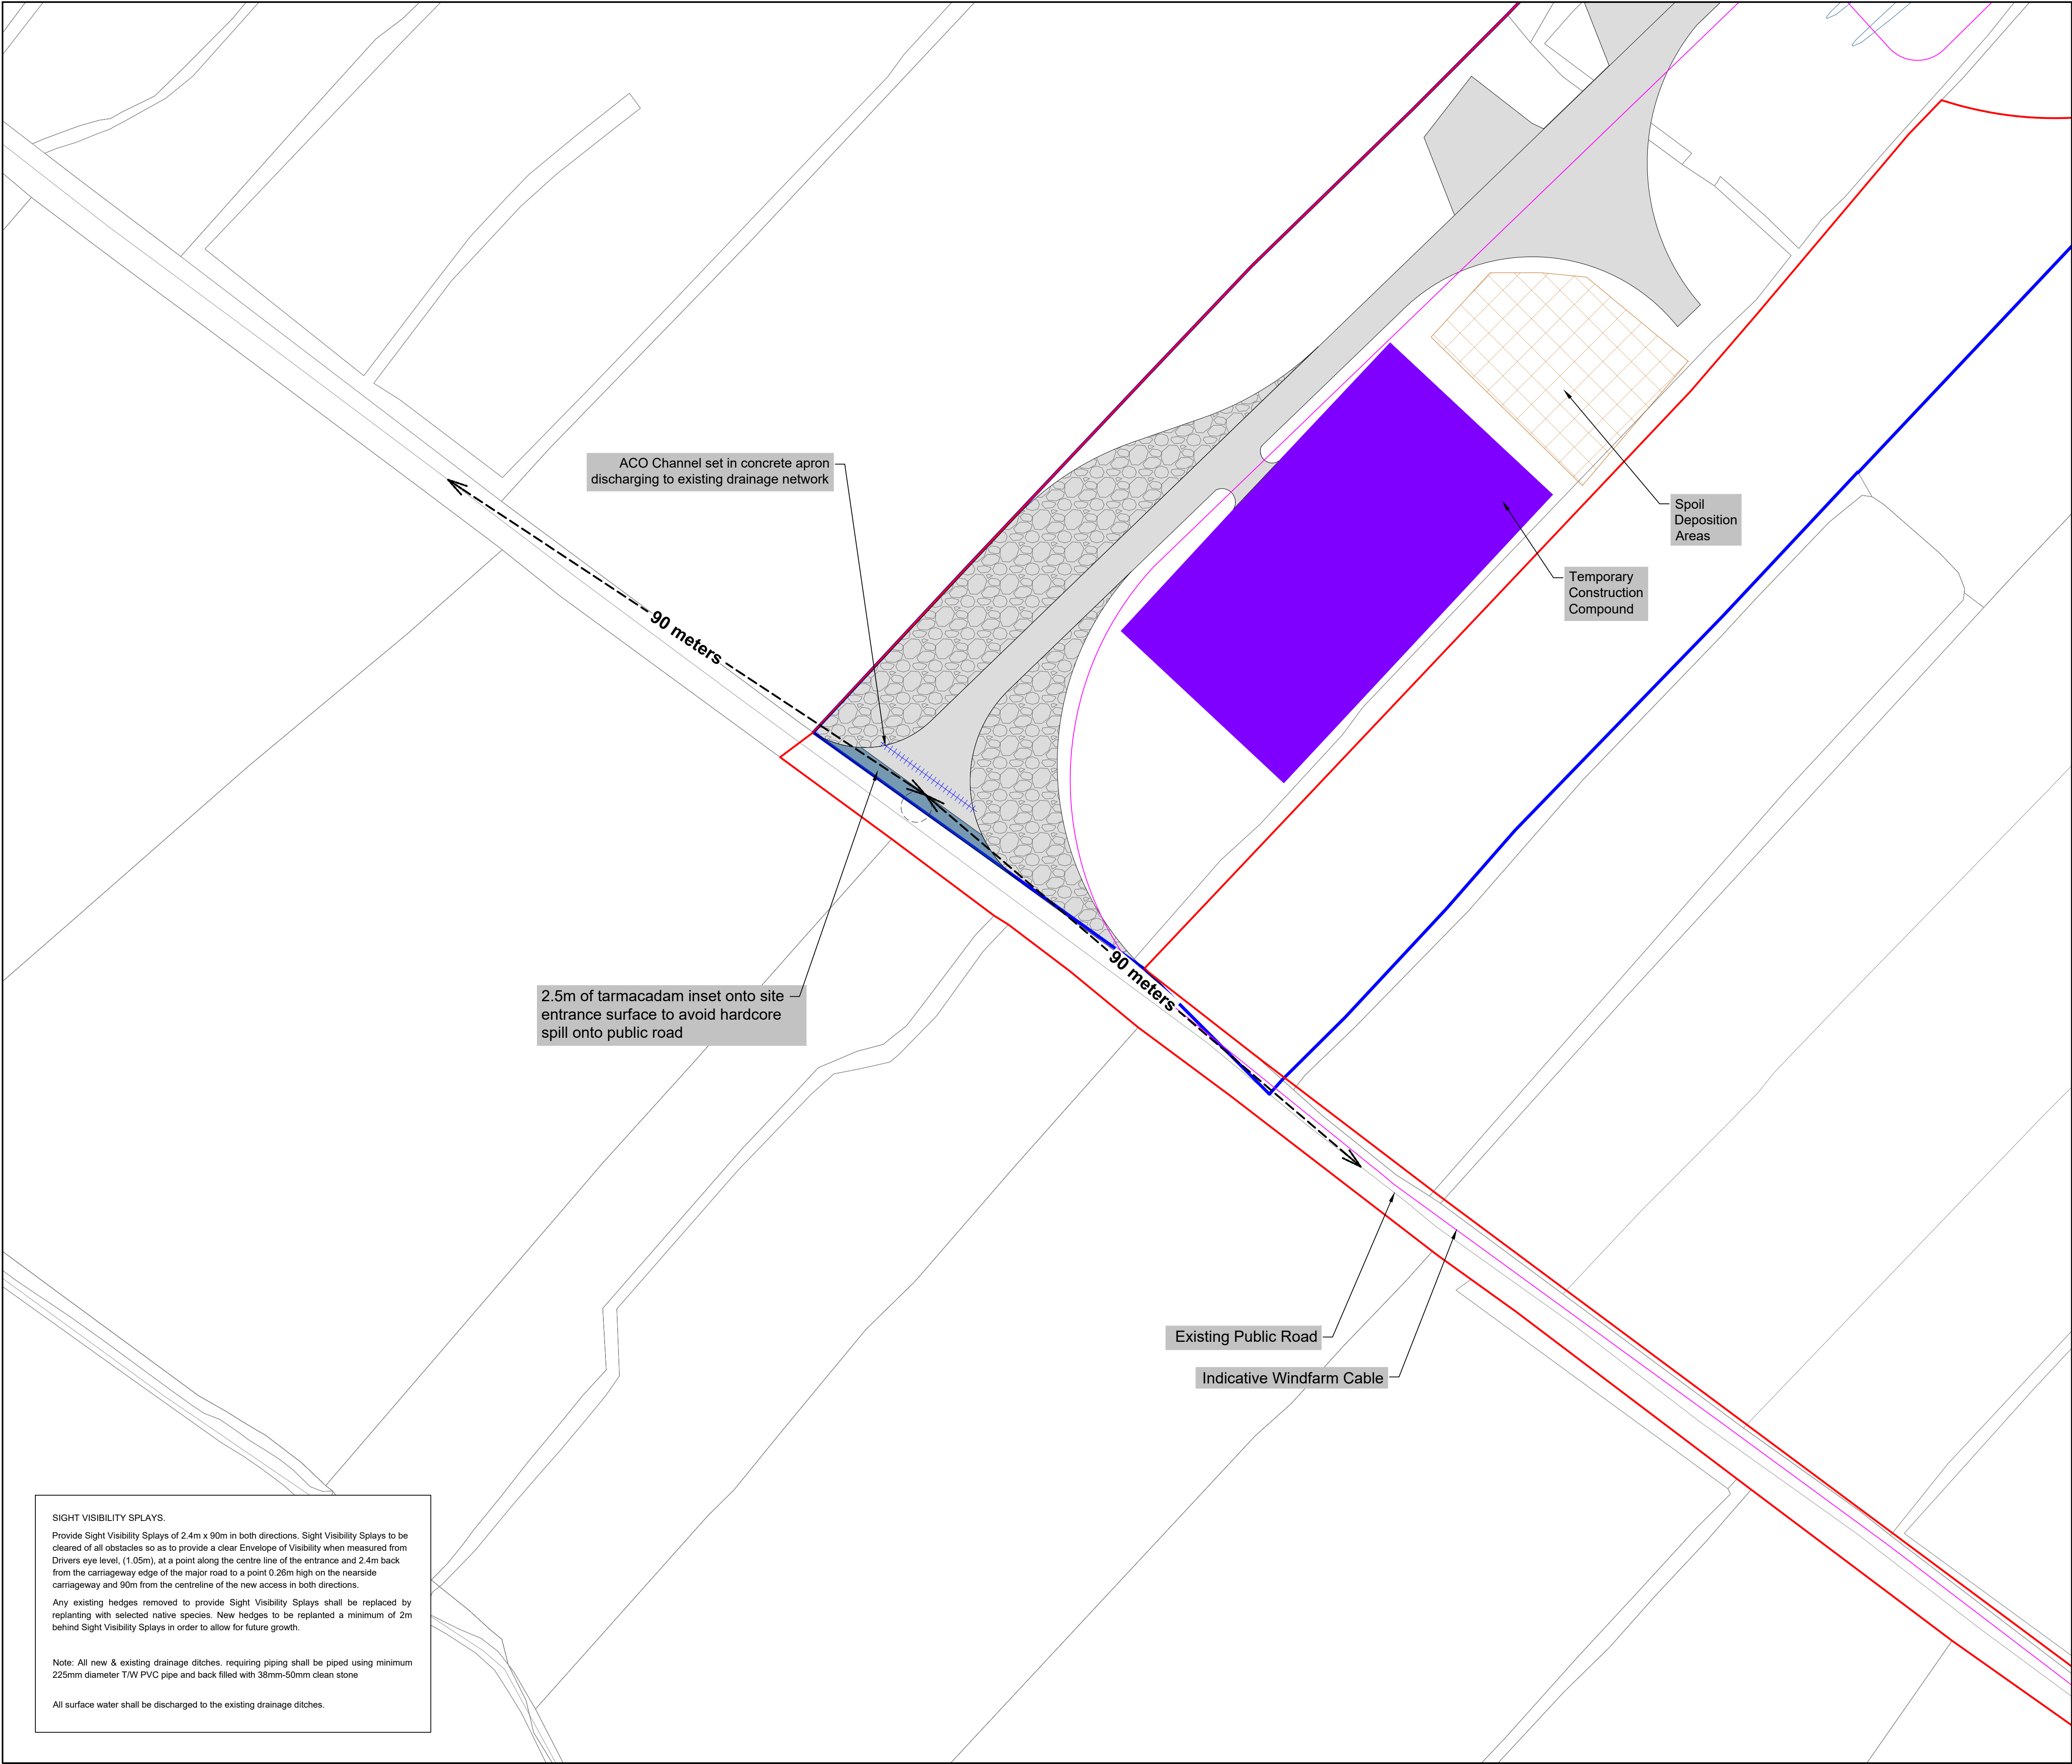


SIGHT VISIBILITY SPLAYS.
Provide Sight Visibility Splays of 2.4m x 90m in both directions. Sight Visibility Splays to be cleared of all obstacles so as to provide a clear Envelope of Visibility when measured from Drivers eye level, (1.05m), at a point along the centre line of the entrance and 2.4m back from the carriageway edge of the major road to a point 0.25m high on the nearside carriageway and 90m from the centreline of the new access in both directions.
Any existing hedges removed to provide Sight Visibility Splays shall be replaced by replanting with selected native species. New hedges to be replanted a minimum of 2m behind Sight Visibility Splays in order to allow for future growth.

Note: All new & existing drainage ditches, requiring piping shall be piped using minimum 225mm diameter T/W PVC pipe and back filled with 38mm-50mm clean stone

All surface water shall be discharged to the existing drainage ditches.

- LEGEND:**
- LANDOWNER BOUNDARY
 - APPLICATION BOUNDARY
 - NOT INCLUDED IN APPLICATION BOUNDARY
 - EXISTING WAYLEAVES
 - INDICATIVE WIND FARM CABLE
 - TURBINE SWEEP AREA
 - TURBINE AND HARDSTANDS
 - ACCESS TRACKS
 - TEMPORARY SITE ENTRANCE AREA
(to be soiled over following delivery of turbine components and allowed to vegetate)
 - GROUNDWORK CUT
 - GROUNDWORK FILL
 - BORROW PIT
 - SPOIL DEPOSITION AREA
 - TEMPORARY CONSTRUCTION COMPOUND
 - FORESTRY FELLING
 - HAUL ROUTE UPGRADE

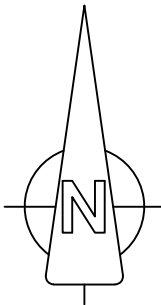

OSI © Licence: CYAL50441216 - OS Map Ref. No. 1857-A,1857-B,1796-C, 1796-D,1796. Prepared Using Irish Transverse Mercator (ITM).

Date:	Rev:	Description:	Drawn By:

Prepared By:



Galetech Energy Services
Clondargan, Stradone
Co. Cavan, H12 NV06
info@galetechenergyservices.com
www.galetechenergyservices.com

Client:
ISLANDMORE WIND FARM LIMITED


Job Title:
ISLANDMORE WIND FARM

Drawing Title:
FIGURE 5.5: SITE ENTRANCE PLAN 6 OF 6
(1:500)

Drawing No.	Stage.
STK001ISL_PAS_LAY-0.11	PLANNING

Scale:	Date:	Revision No.:
(A1) 1:500	09/09/2026	REV05

Drawn By:	Checked By:	Confirmed By:
EF	JB	SC

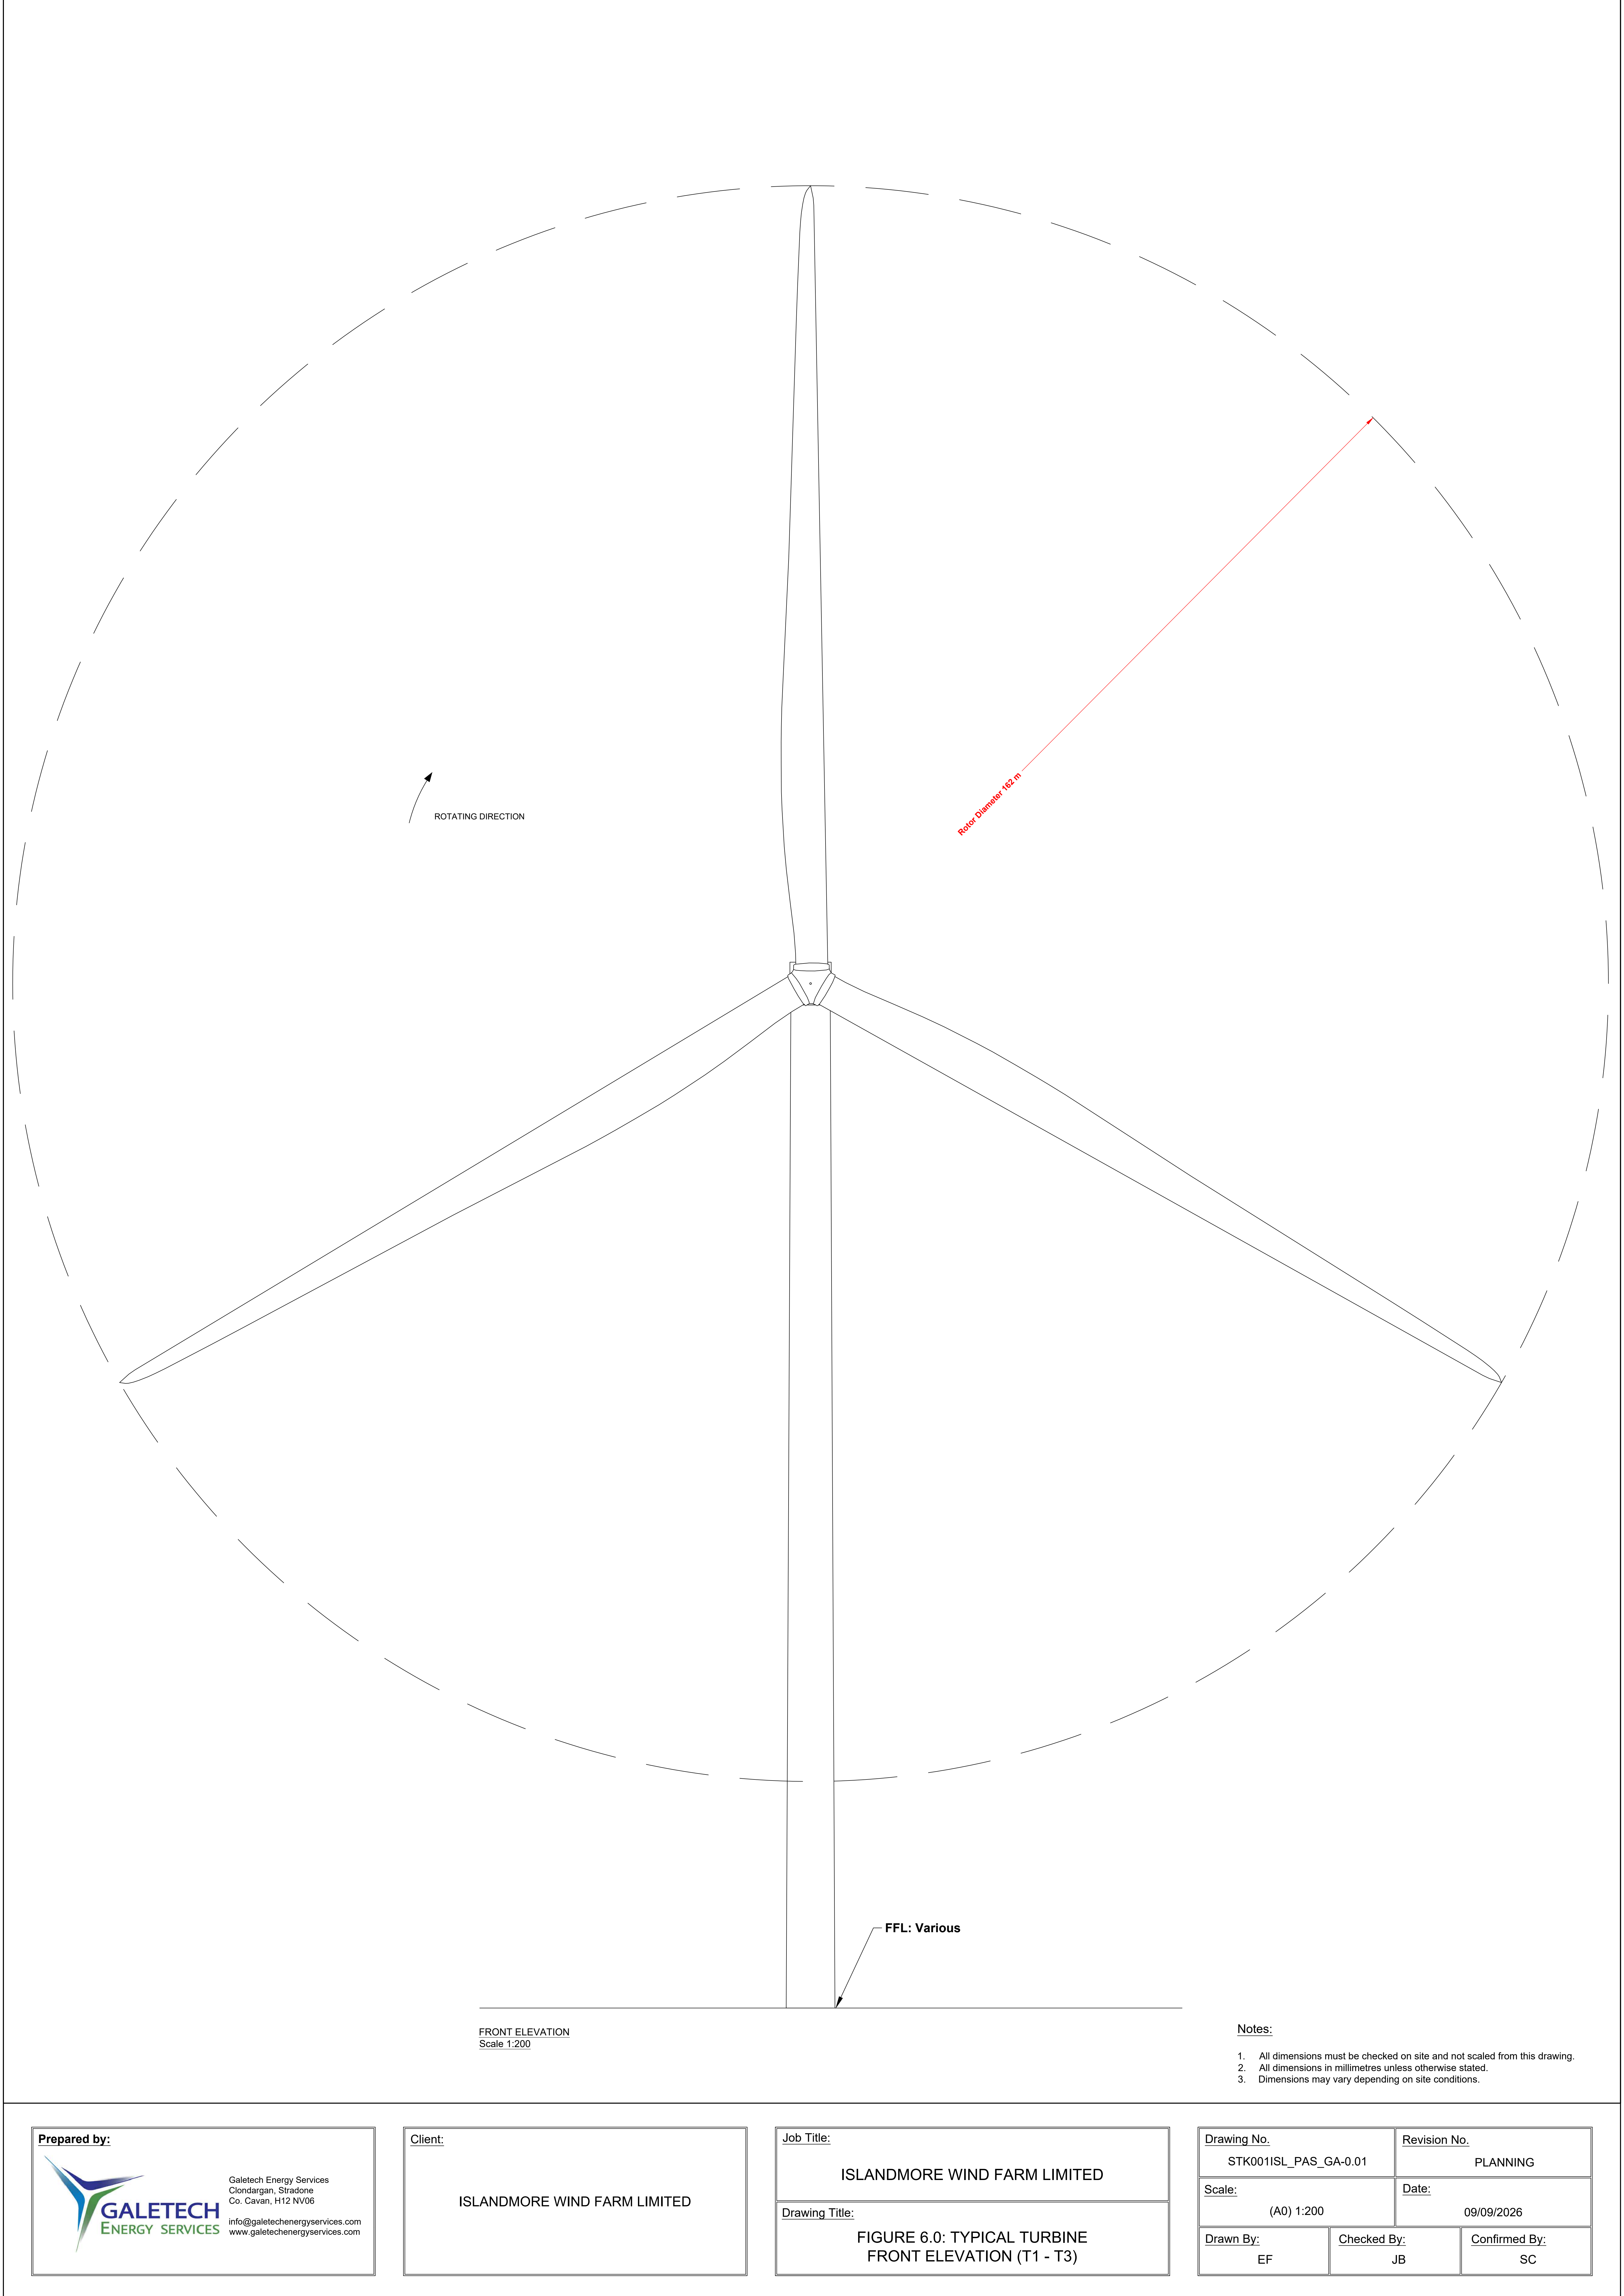

- Notes:**
1. All dimensions must be checked on site and not scaled from this drawing.
 2. All dimensions in millimetres unless otherwise stated.
 3. Dimensions may vary depending on site conditions.

Prepared by:



Galetech Energy Services

Clondargan, Stradone

Co. Cavan, H12 NV06

info@galetechenergyservices.com

www.galetechenergyservices.com

Client:

ISLANDMORE WIND FARM LIMITED

Job Title:


ISLANDMORE WIND FARM LIMITED

Drawing Title:

FIGURE 6.0: TYPICAL TURBINE
FRONT ELEVATION (T1 - T3)

Drawing No.		Revision No.	
STK001ISL_PAS_GA-0.01		PLANNING	
Scale:		Date:	
(A0) 1:200		09/09/2026	
Drawn By:	Checked By:	Confirmed By:	
EF	JB	SC	

WIND DIRECTION
→

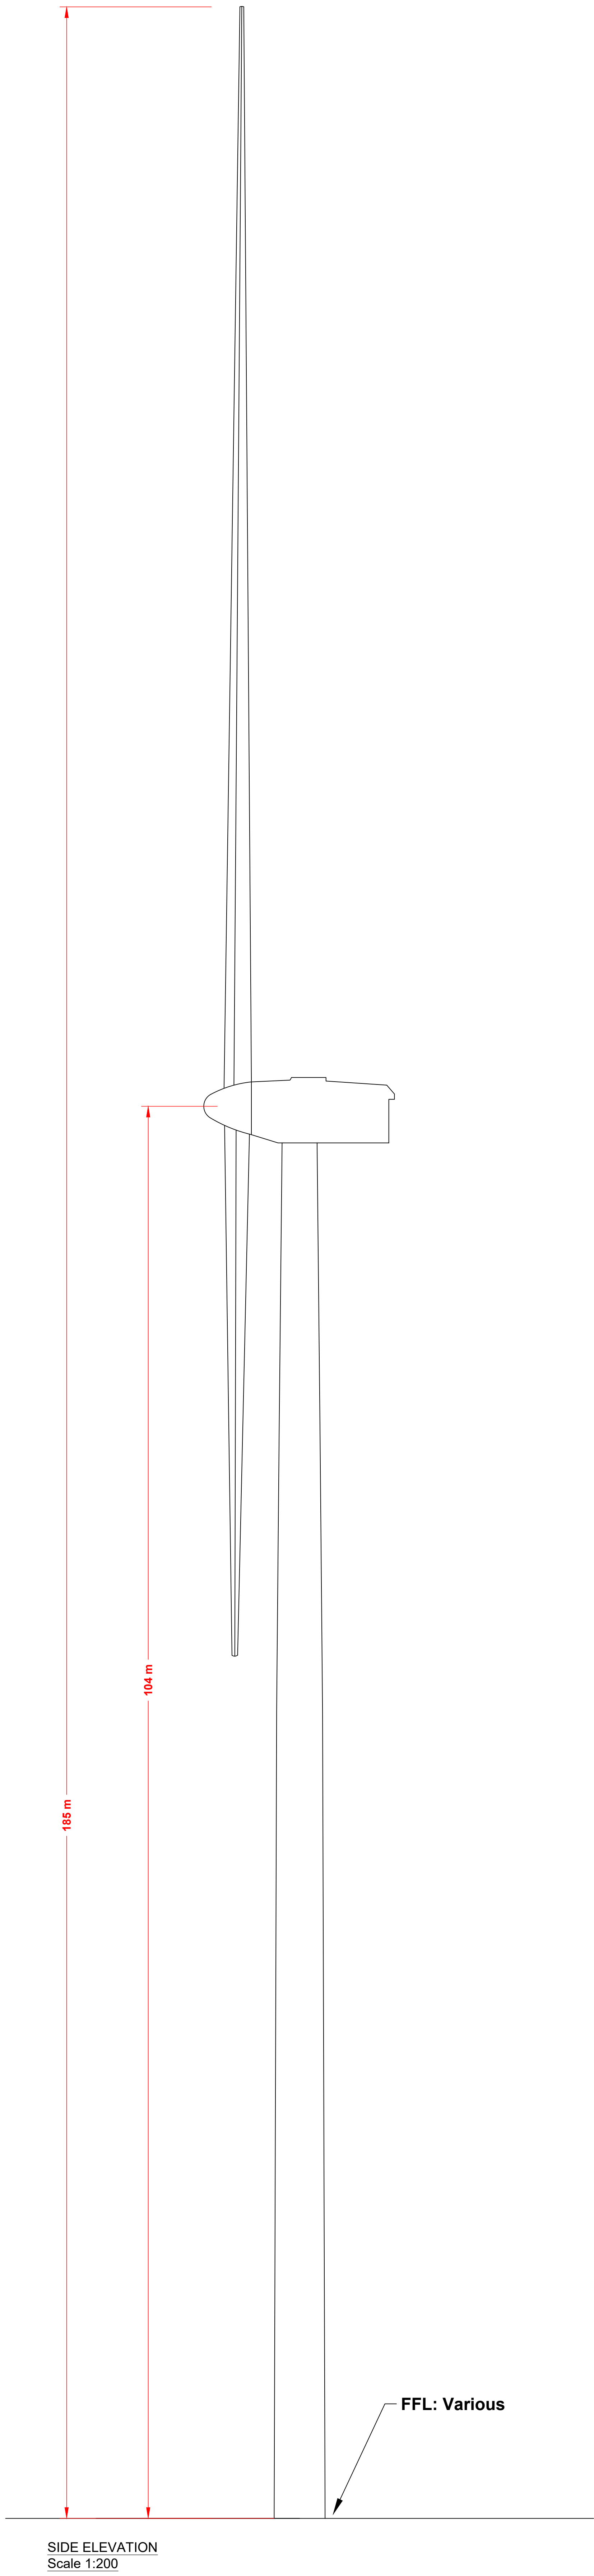

- Notes:**
- 1. All dimensions must be checked on site and not scaled from this drawing.
 - 2. All dimensions in millimetres unless otherwise stated.
 - 3. Dimensions may vary depending on site conditions.

Prepared by:



Galetech Energy Services

Clondargan, Stradone

Co. Cavan, H12 NV06

info@galetechenergyservices.com

www.galetechenergyservices.com

Client:

ISLANDMORE WIND FARM LIMITED


Job Title:

ISLANDMORE WIND FARM LIMITED

Drawing Title:

FIGURE 6.1: TYPICAL TURBINE
SIDE ELEVATION (T1 - T3)

Drawing No.		Revision No.	
STK001ISL_PAS_GA-0.02		PLANNING	
Scale:		Date:	
(A0) 1:200		09/09/2026	
Drawn By:	Checked By:	Confirmed By:	
EF	JB	SC	

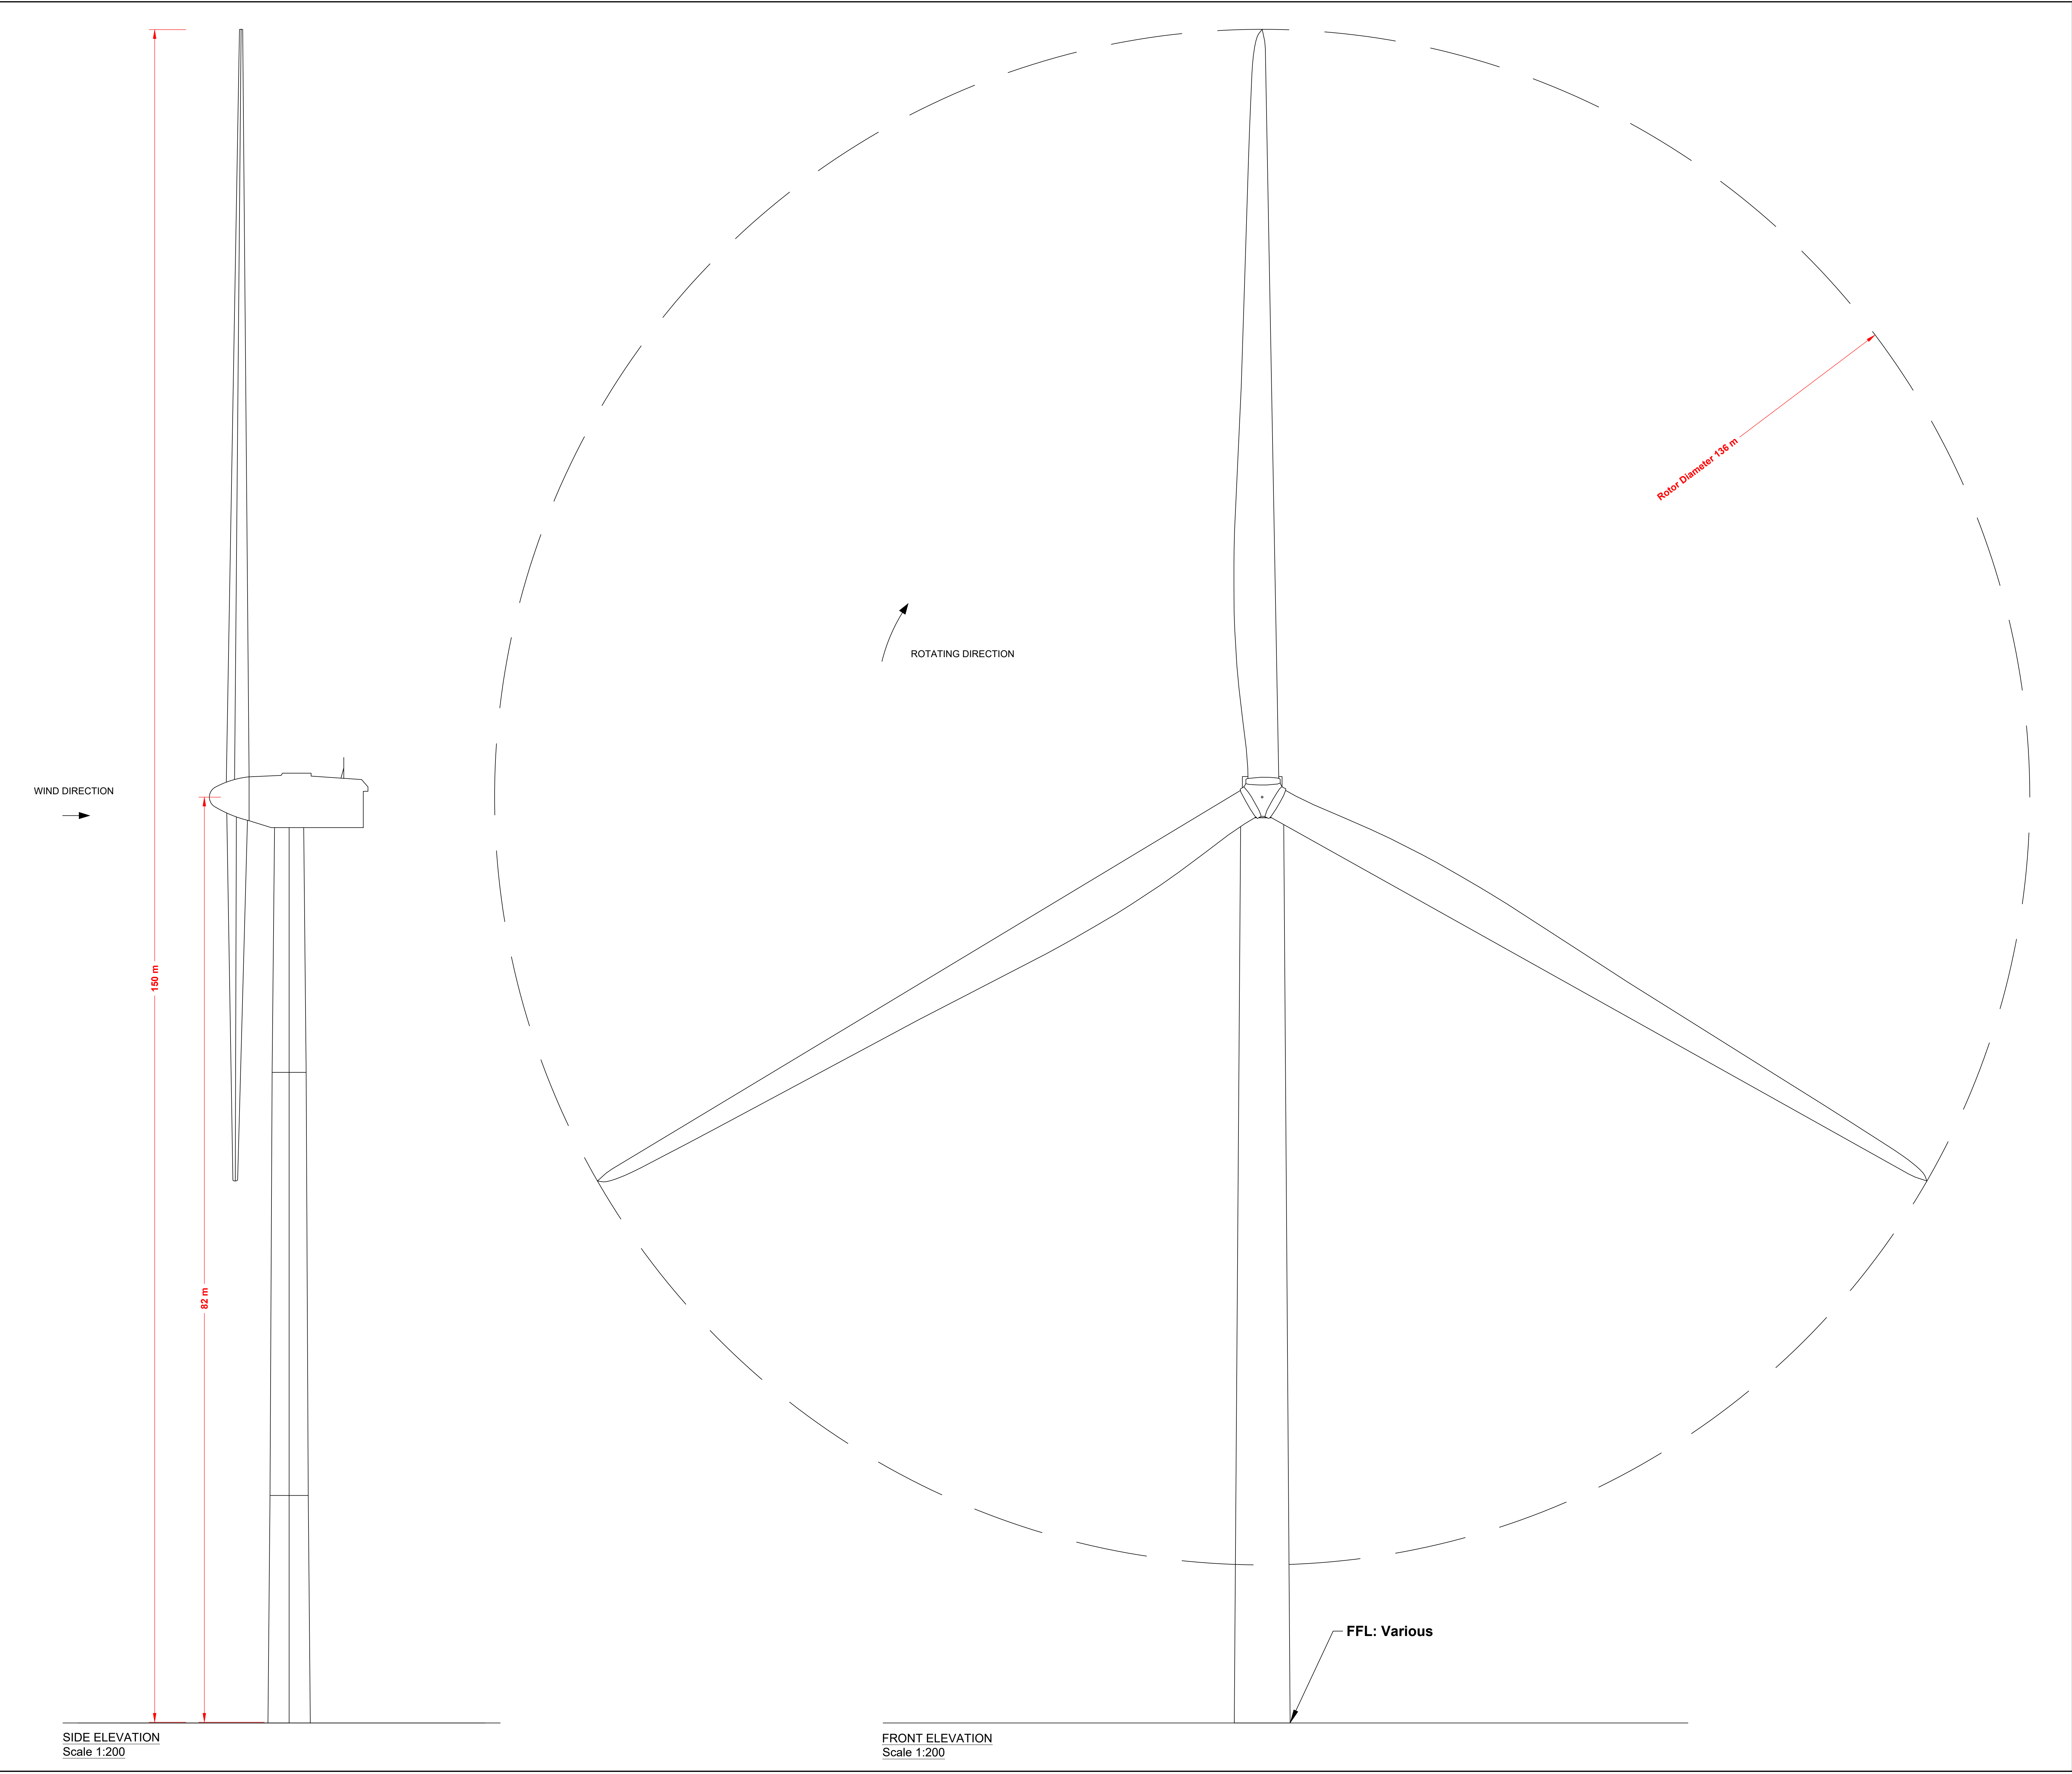

- Notes:
1. All dimensions must be checked on site and not scaled from this drawing.
 2. All dimensions in millimetres unless otherwise stated.
 3. Dimensions may vary depending on site conditions.


Date:	Rev:	Description:	Drawn By:

Prepared By:




Galetech Energy Services
Clondargan, Stradone
Co. Cavan, H12 NV06
info@galetechenergyservices.com
www.galetechenergyservices.com


Client:			ISLANDMORE WIND FARM LIMITED		
Job Title:			ISLANDMORE WIND FARM		
Drawing Title:			FIGURE 6.2: TYPICAL TURBINE ELEVATION DRAWINGS (T4 - T10)		
Drawing No.		Stage.			
STK001ISL_PAS_GA-0.03		PLANNING			
Scale:		Date:		Revision No.:	
(A0) 1:200		09/09/2026		REV05	
Drawn By:		Checked By:		Confirmed By:	
EF		JB		SC	

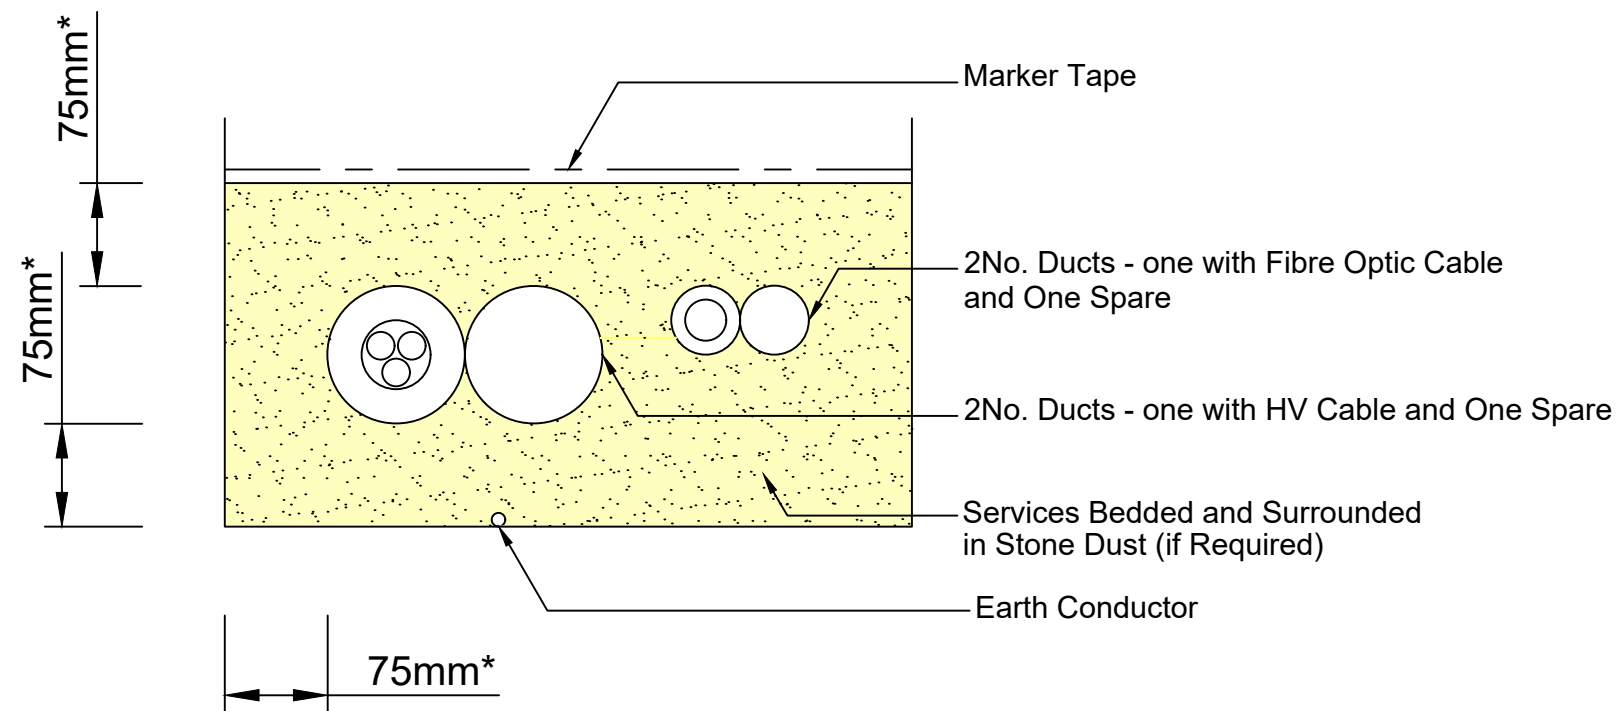


Enlarged Services Detail
Scale 1:10

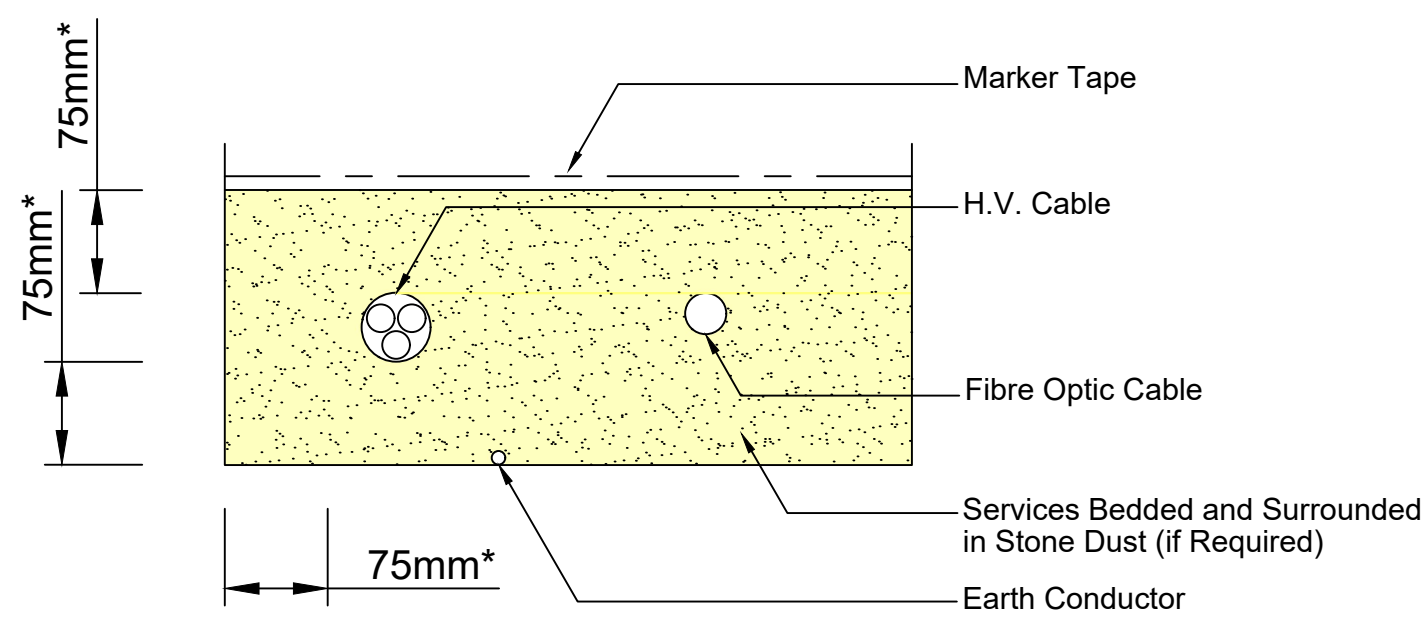

Enlarged Services Detail
Scale 1:10

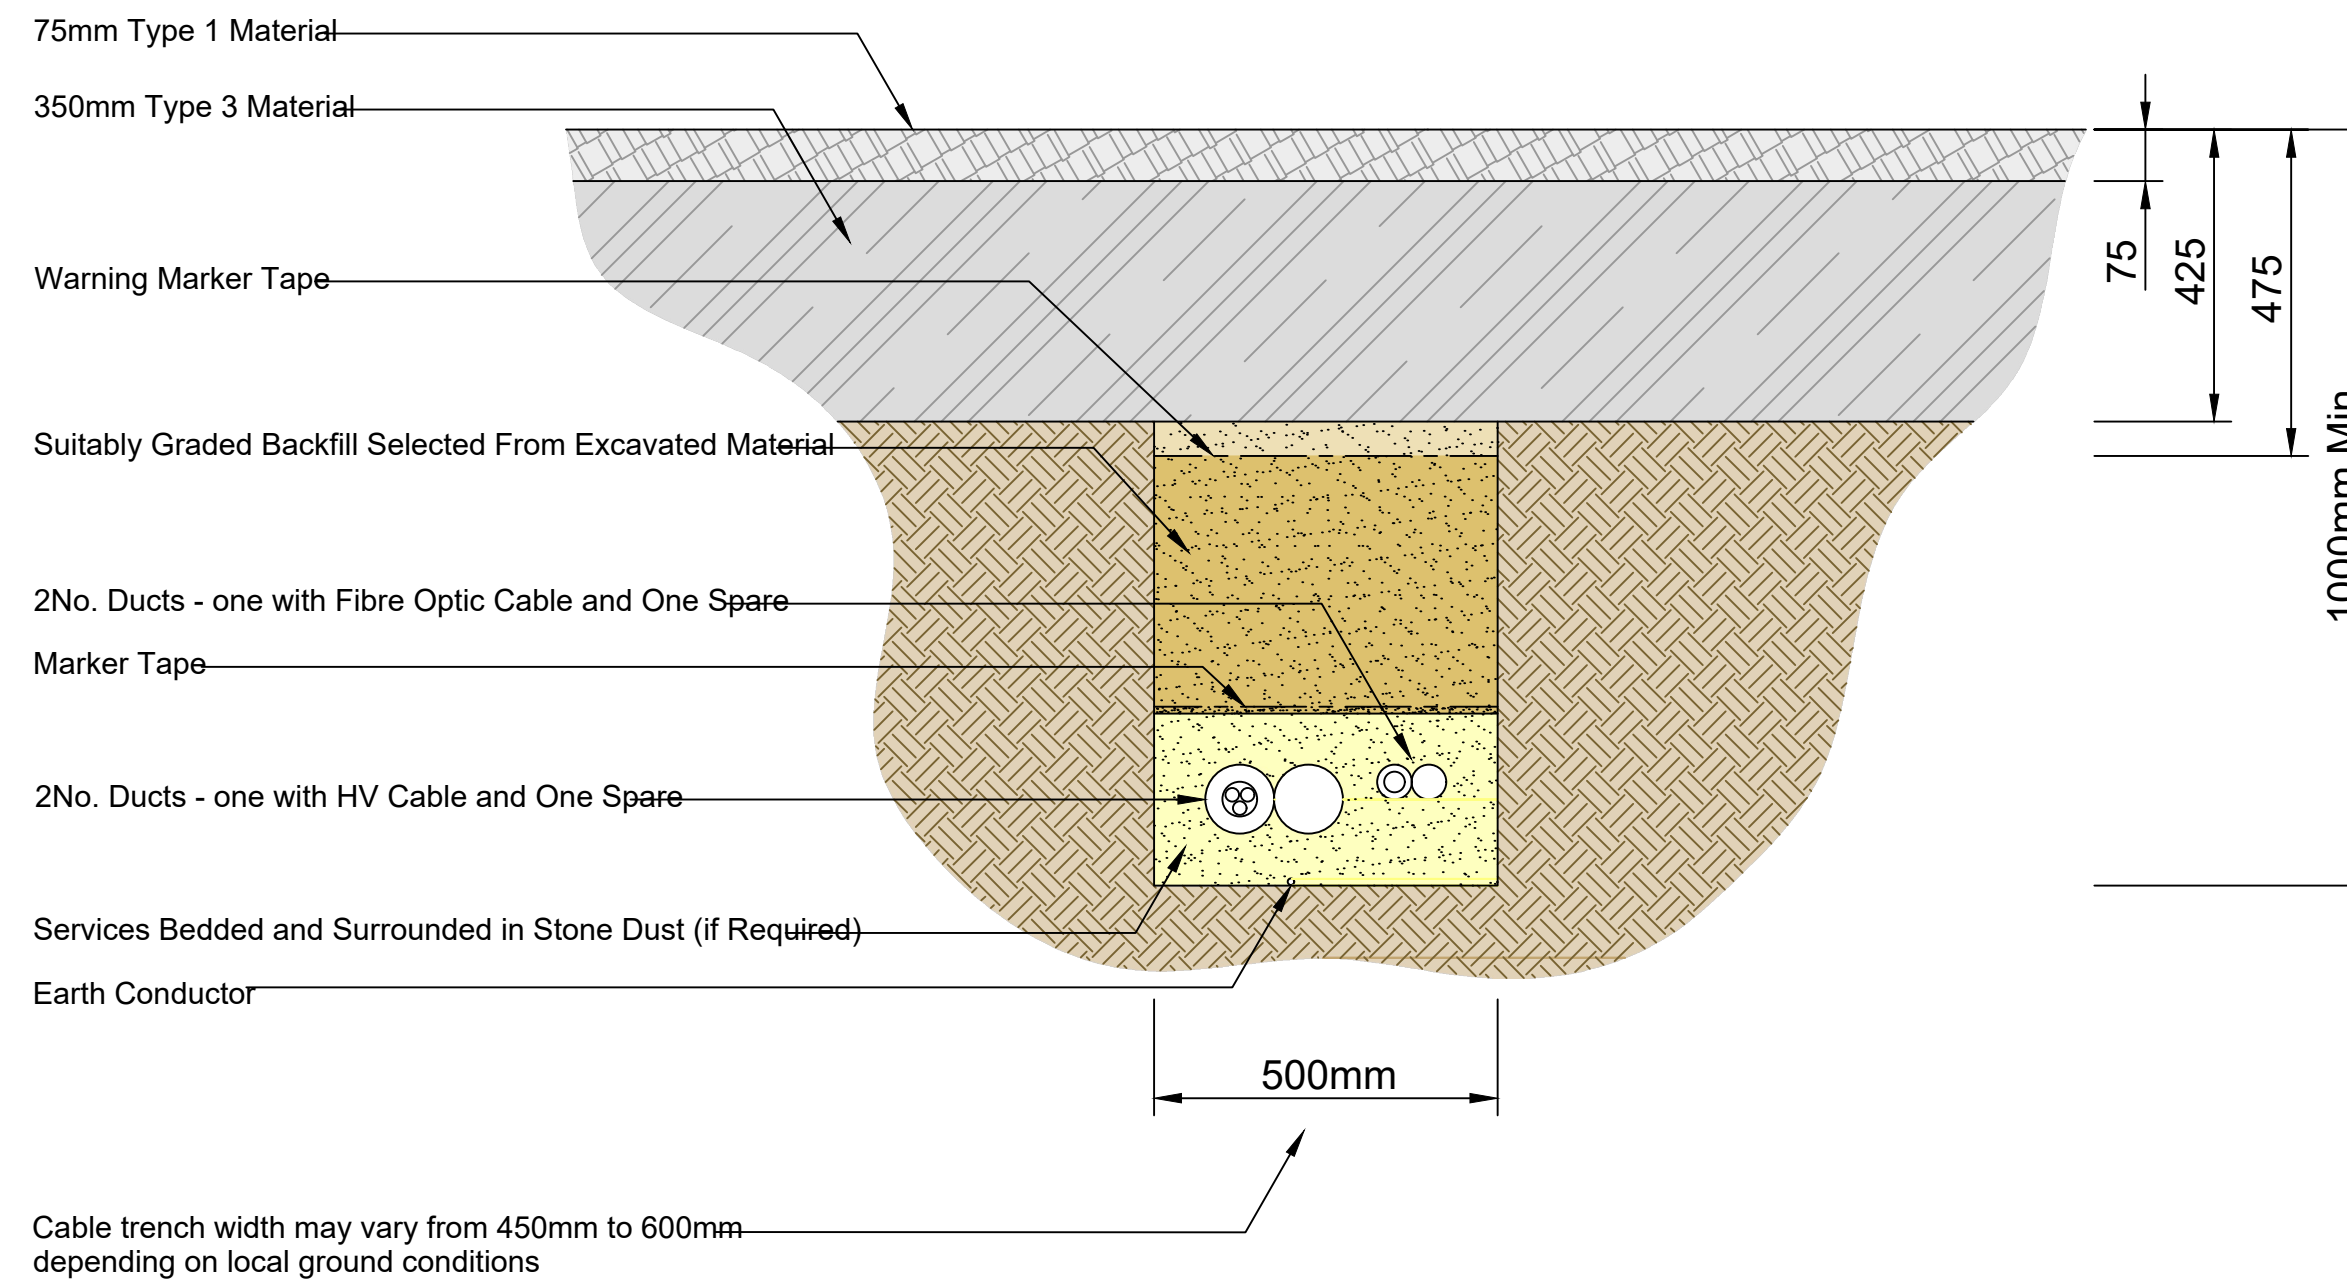

Typical Service Trench Crossing Track
Scale 1:20

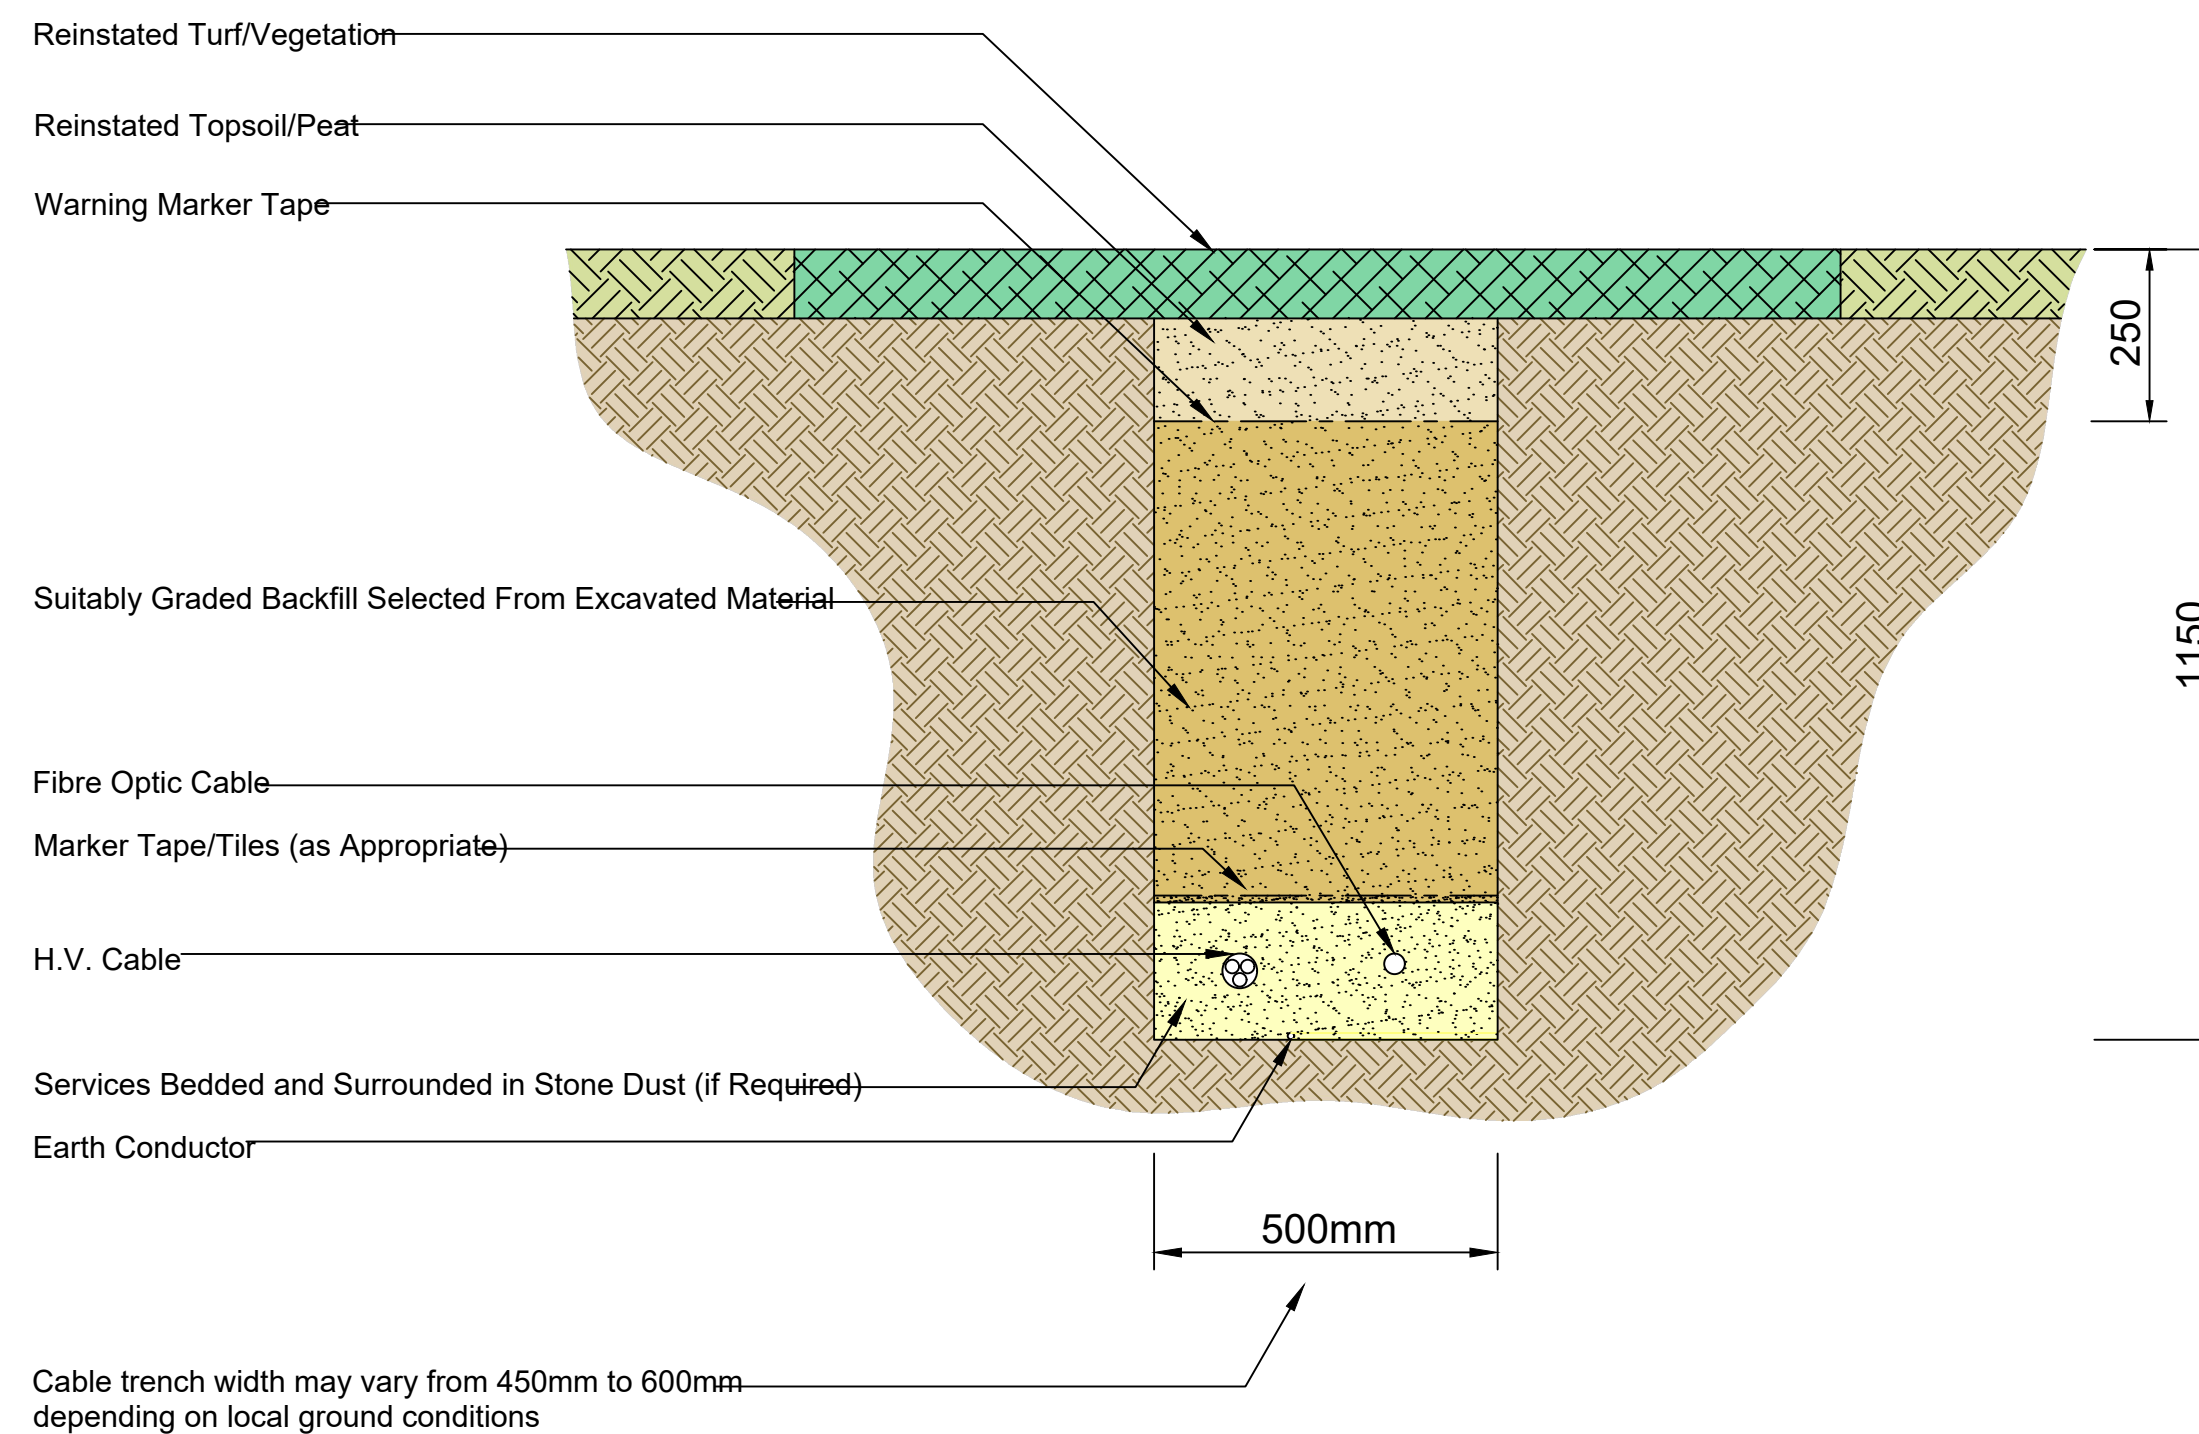

Typical Service Trench Detail
Scale 1:20

Notes:

1. All dimensions must be checked on site and not scaled from this drawing.
2. All dimensions in millimetres unless otherwise stated.
3. Dimensions may vary depending on site conditions.





Date:	Rev:	Description:	Drawn By:
-------	------	--------------	-----------

Prepared By:



Galetech Energy Services
Clondargan, Stradone
Co. Cavan, H12 NV06
info@galetechenergyservices.com
www.galetechenergyservices.com

Client: ISLANDMORE WIND FARM LIMITED		
Job Title: ISLANDMORE WIND FARM		
Drawing Title: FIGURE 6.4: TYPICAL ARRANGEMENT OF UNDERGROUND WIND FARM CABLES		
Drawing No. STK001ISL_PAS_GA-0.05	Stage. PLANNING	
Scale: (A1) as noted	Date: 09/09/2026	Revision No.: REV05
Drawn By: EF	Checked By: JB	Confirmed By: SC

    

Formation CBR (%)	Thickness of Capping Layer	Thickness of Running Surface
3	450	150
≥4	350	150

<u>Date:</u>	<u>Rev:</u>	<u>Description:</u>	<u>Drawn By:</u>
--------------	-------------	---------------------	------------------




Galetech Energy Services
Clondorgan, Stradone
Co. Cavan, H12 NV06
info@galetechenergyservices.com
www.galetechenergyservices.com

ISLANDMORE WIND FARM LIMITED


ISLANDMORE WIND FARM

FIGURE 6.5: TYPICAL ACCESS TRACK SPECIFICATION

<u>Drawing No.</u> STK001ISL_PAS_GA-0.06		<u>Stage.</u> PLANNING	
<u>Scale:</u> (A1) 1:20	<u>Date:</u> 09/09/2026	<u>Revision No.:</u> REV05	
<u>Drawn By:</u> EF	<u>Checked By:</u> JB	<u>Confirmed By:</u> SC	

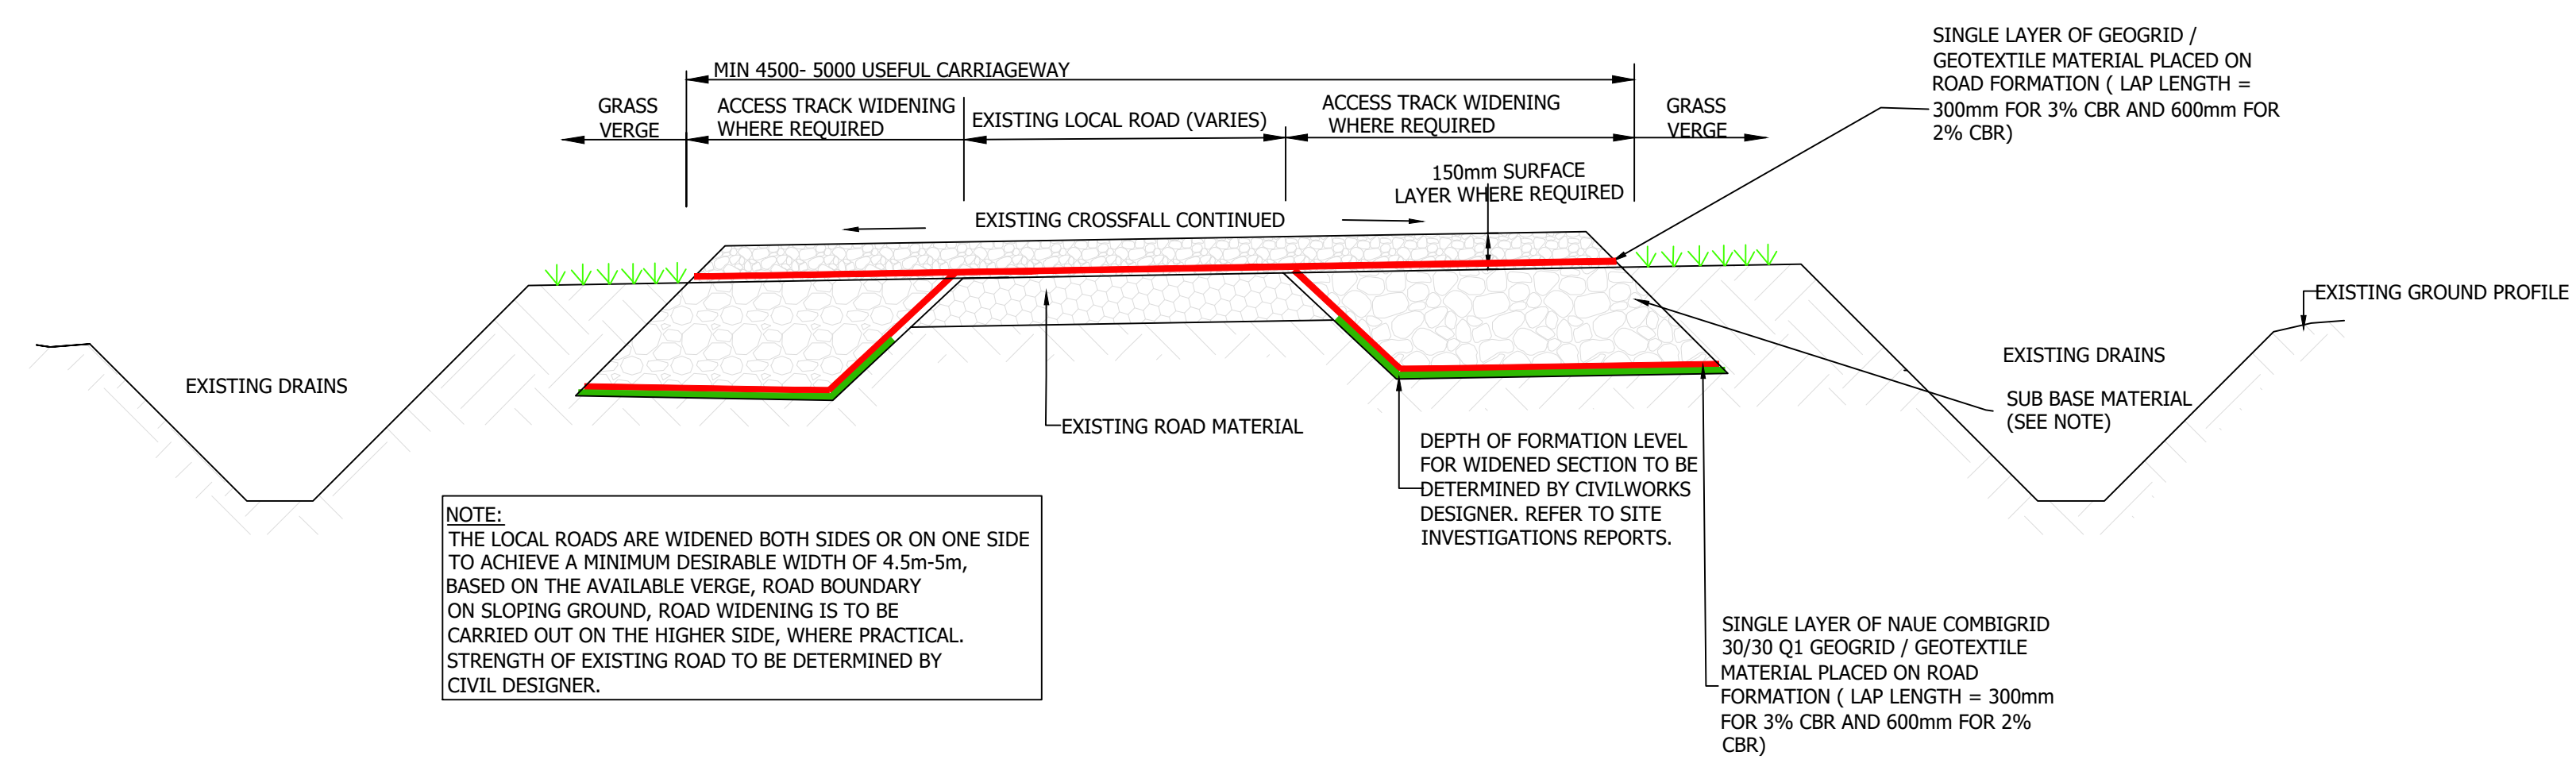

EXISTING LOCAL ROADS WIDENING WHERE REQUIRED CONSTRUCTION PHASE
SCALE 1:25

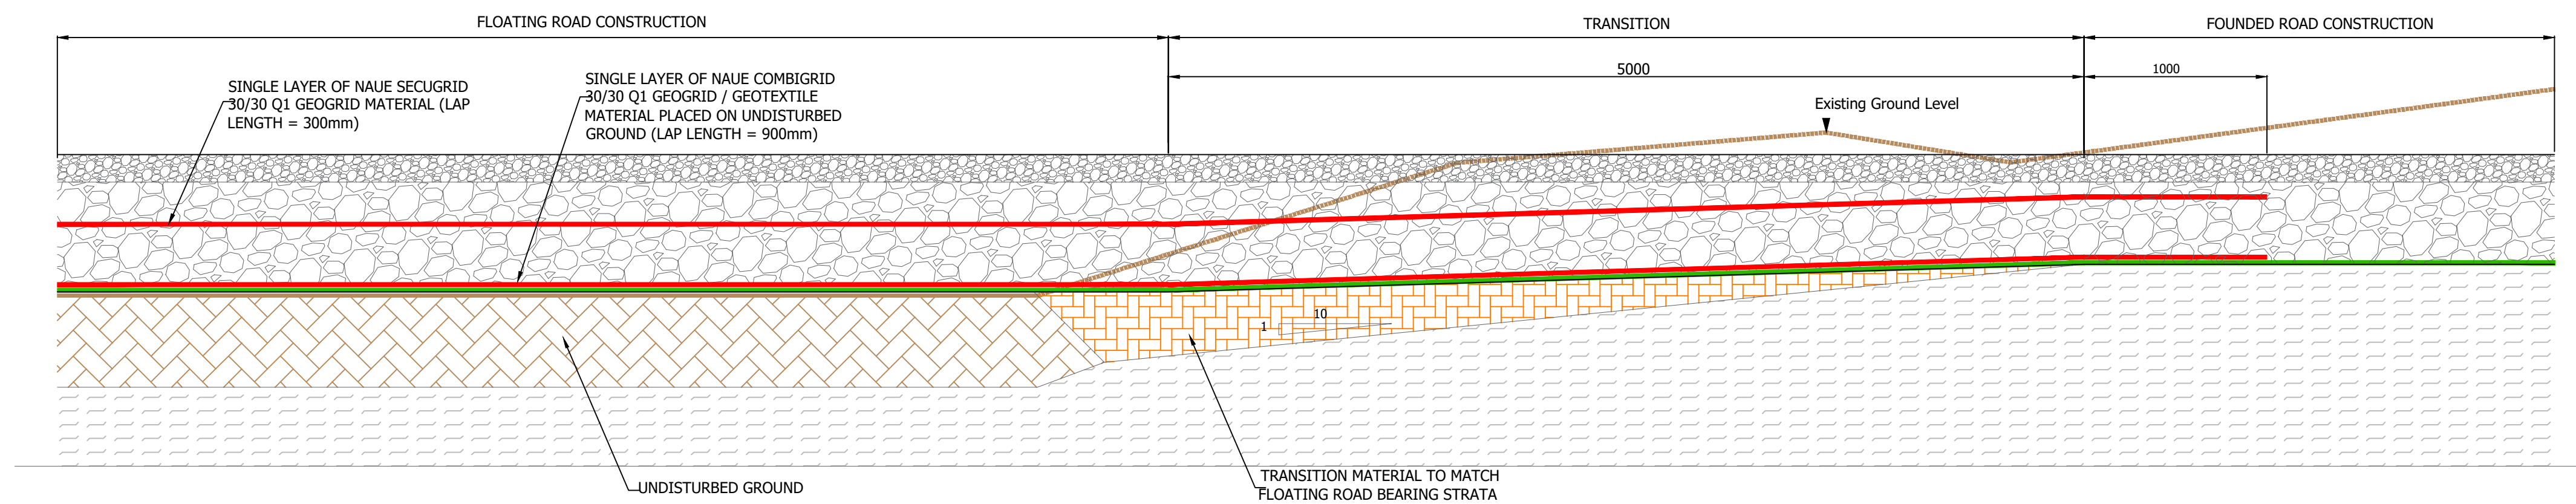

TRANSITION BETWEEN FLOATING AND FOUNDED ROAD
SCALE 1:25

- Notes:
1. All dimensions must be checked on site and not scaled from this drawing.
 2. All dimensions in millimetres unless otherwise stated.
 3. Dimensions may vary depending on site conditions.

Date:	Rev:	Description:	Drawn By:
-------	------	--------------	-----------

Prepared By:





Client: ISLANDMORE WIND FARM LIMITED

Job Title: ISLANDMORE WIND FARM

Drawing Title: FIGURE 6.6: TYPICAL PUBLIC ROAD UPGRADES

Drawing No. STK0011SL_PAS_GA-0.07		Stage. PLANNING	
Scale: (A1) 1:100	Date: 09/09/2026	Revision No.: REV05	
Drawn By: EF	Checked By: JB	Confirmed By: SC	

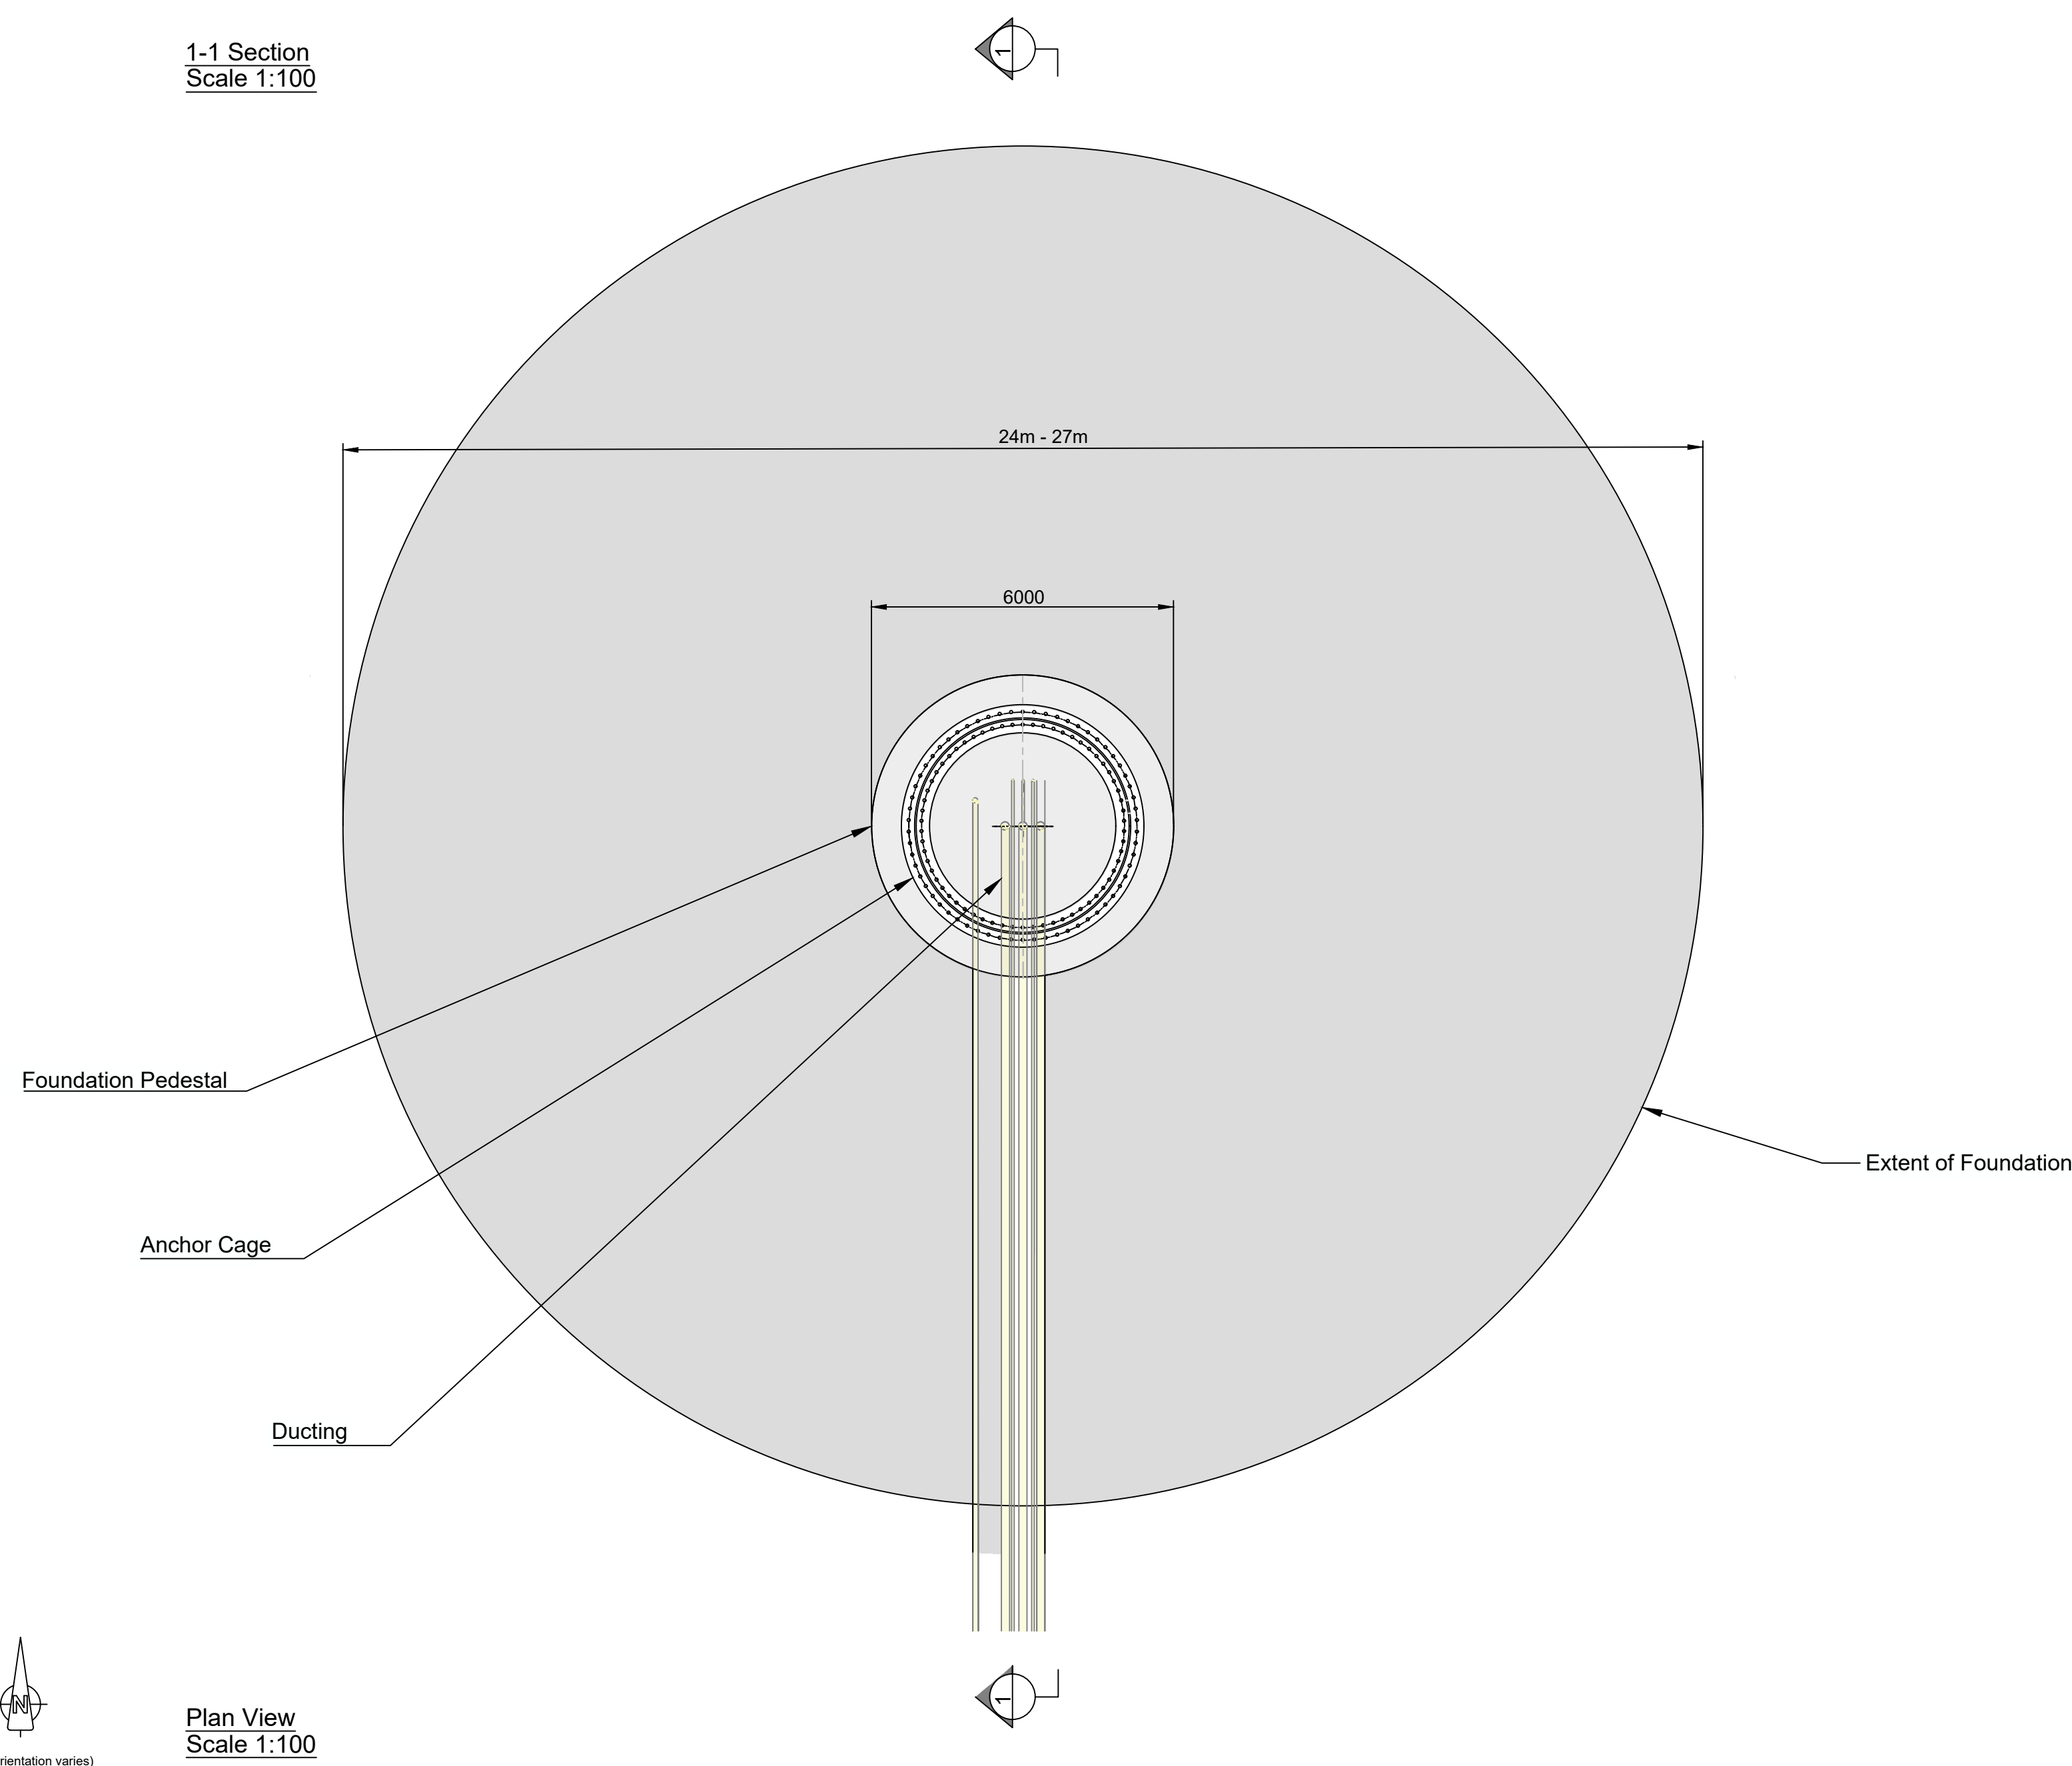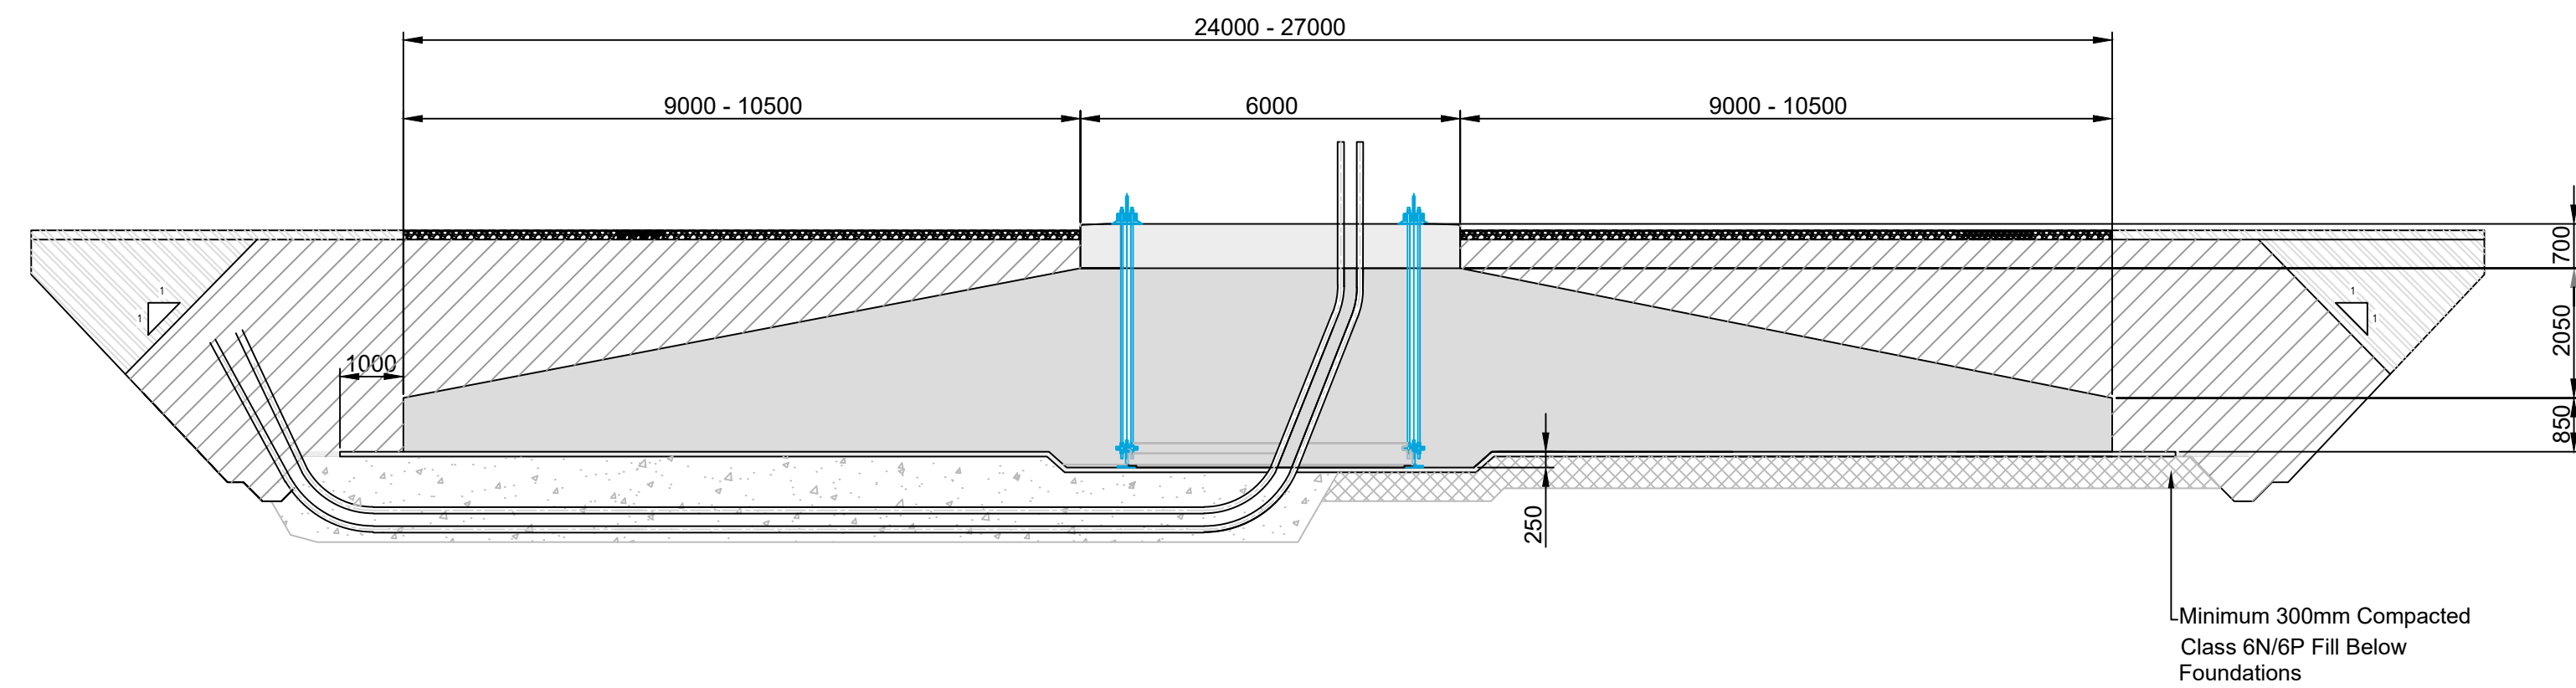

- Notes:
1. All dimensions must be checked on site and not scaled from this drawing.
 2. All dimensions in millimetres unless otherwise stated.
 3. Dimensions may vary depending on site conditions.


Date:	Rev:	Description:	Drawn By:

Prepared By:




Galetech Energy Services
Clondargan, Stradone
Co. Cavan, H12 NV06
info@galetechenergyservices.com
www.galetechenergyservices.com

Client: ISLANDMORE WIND FARM LIMITED		
Job Title: ISLANDMORE WIND FARM		
Drawing Title: FIGURE 6.7: TYPICAL STANDARD GRAVITY TURBINE FOUNDATION DESIGN		
Drawing No. STK001ISL_PAS_GA-0.08	Stage: PLANNING	
Scale: (A1) 1:100	Date: 09/09/2026	Revision No.: REV05
Drawn By: EF	Checked By: JB	Confirmed By: SC

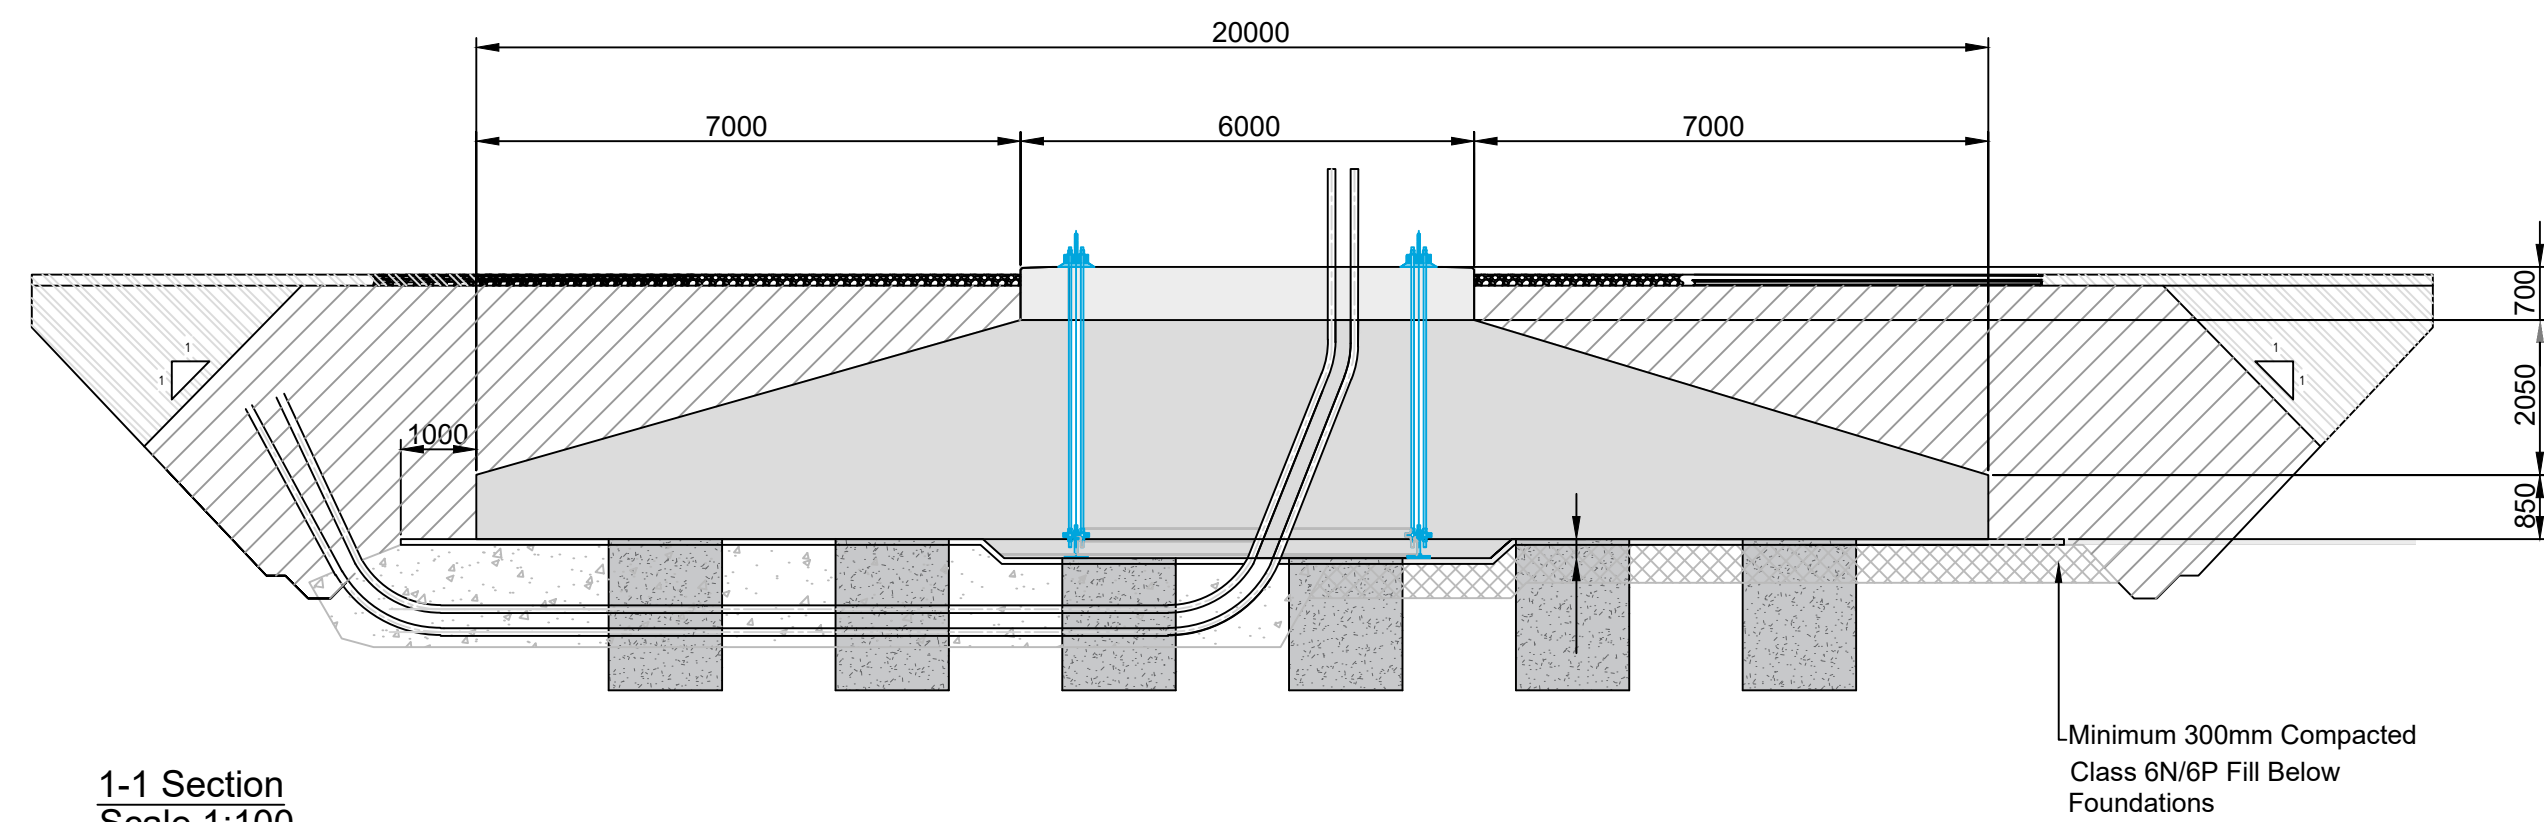

1-1 Section
Scale 1:100

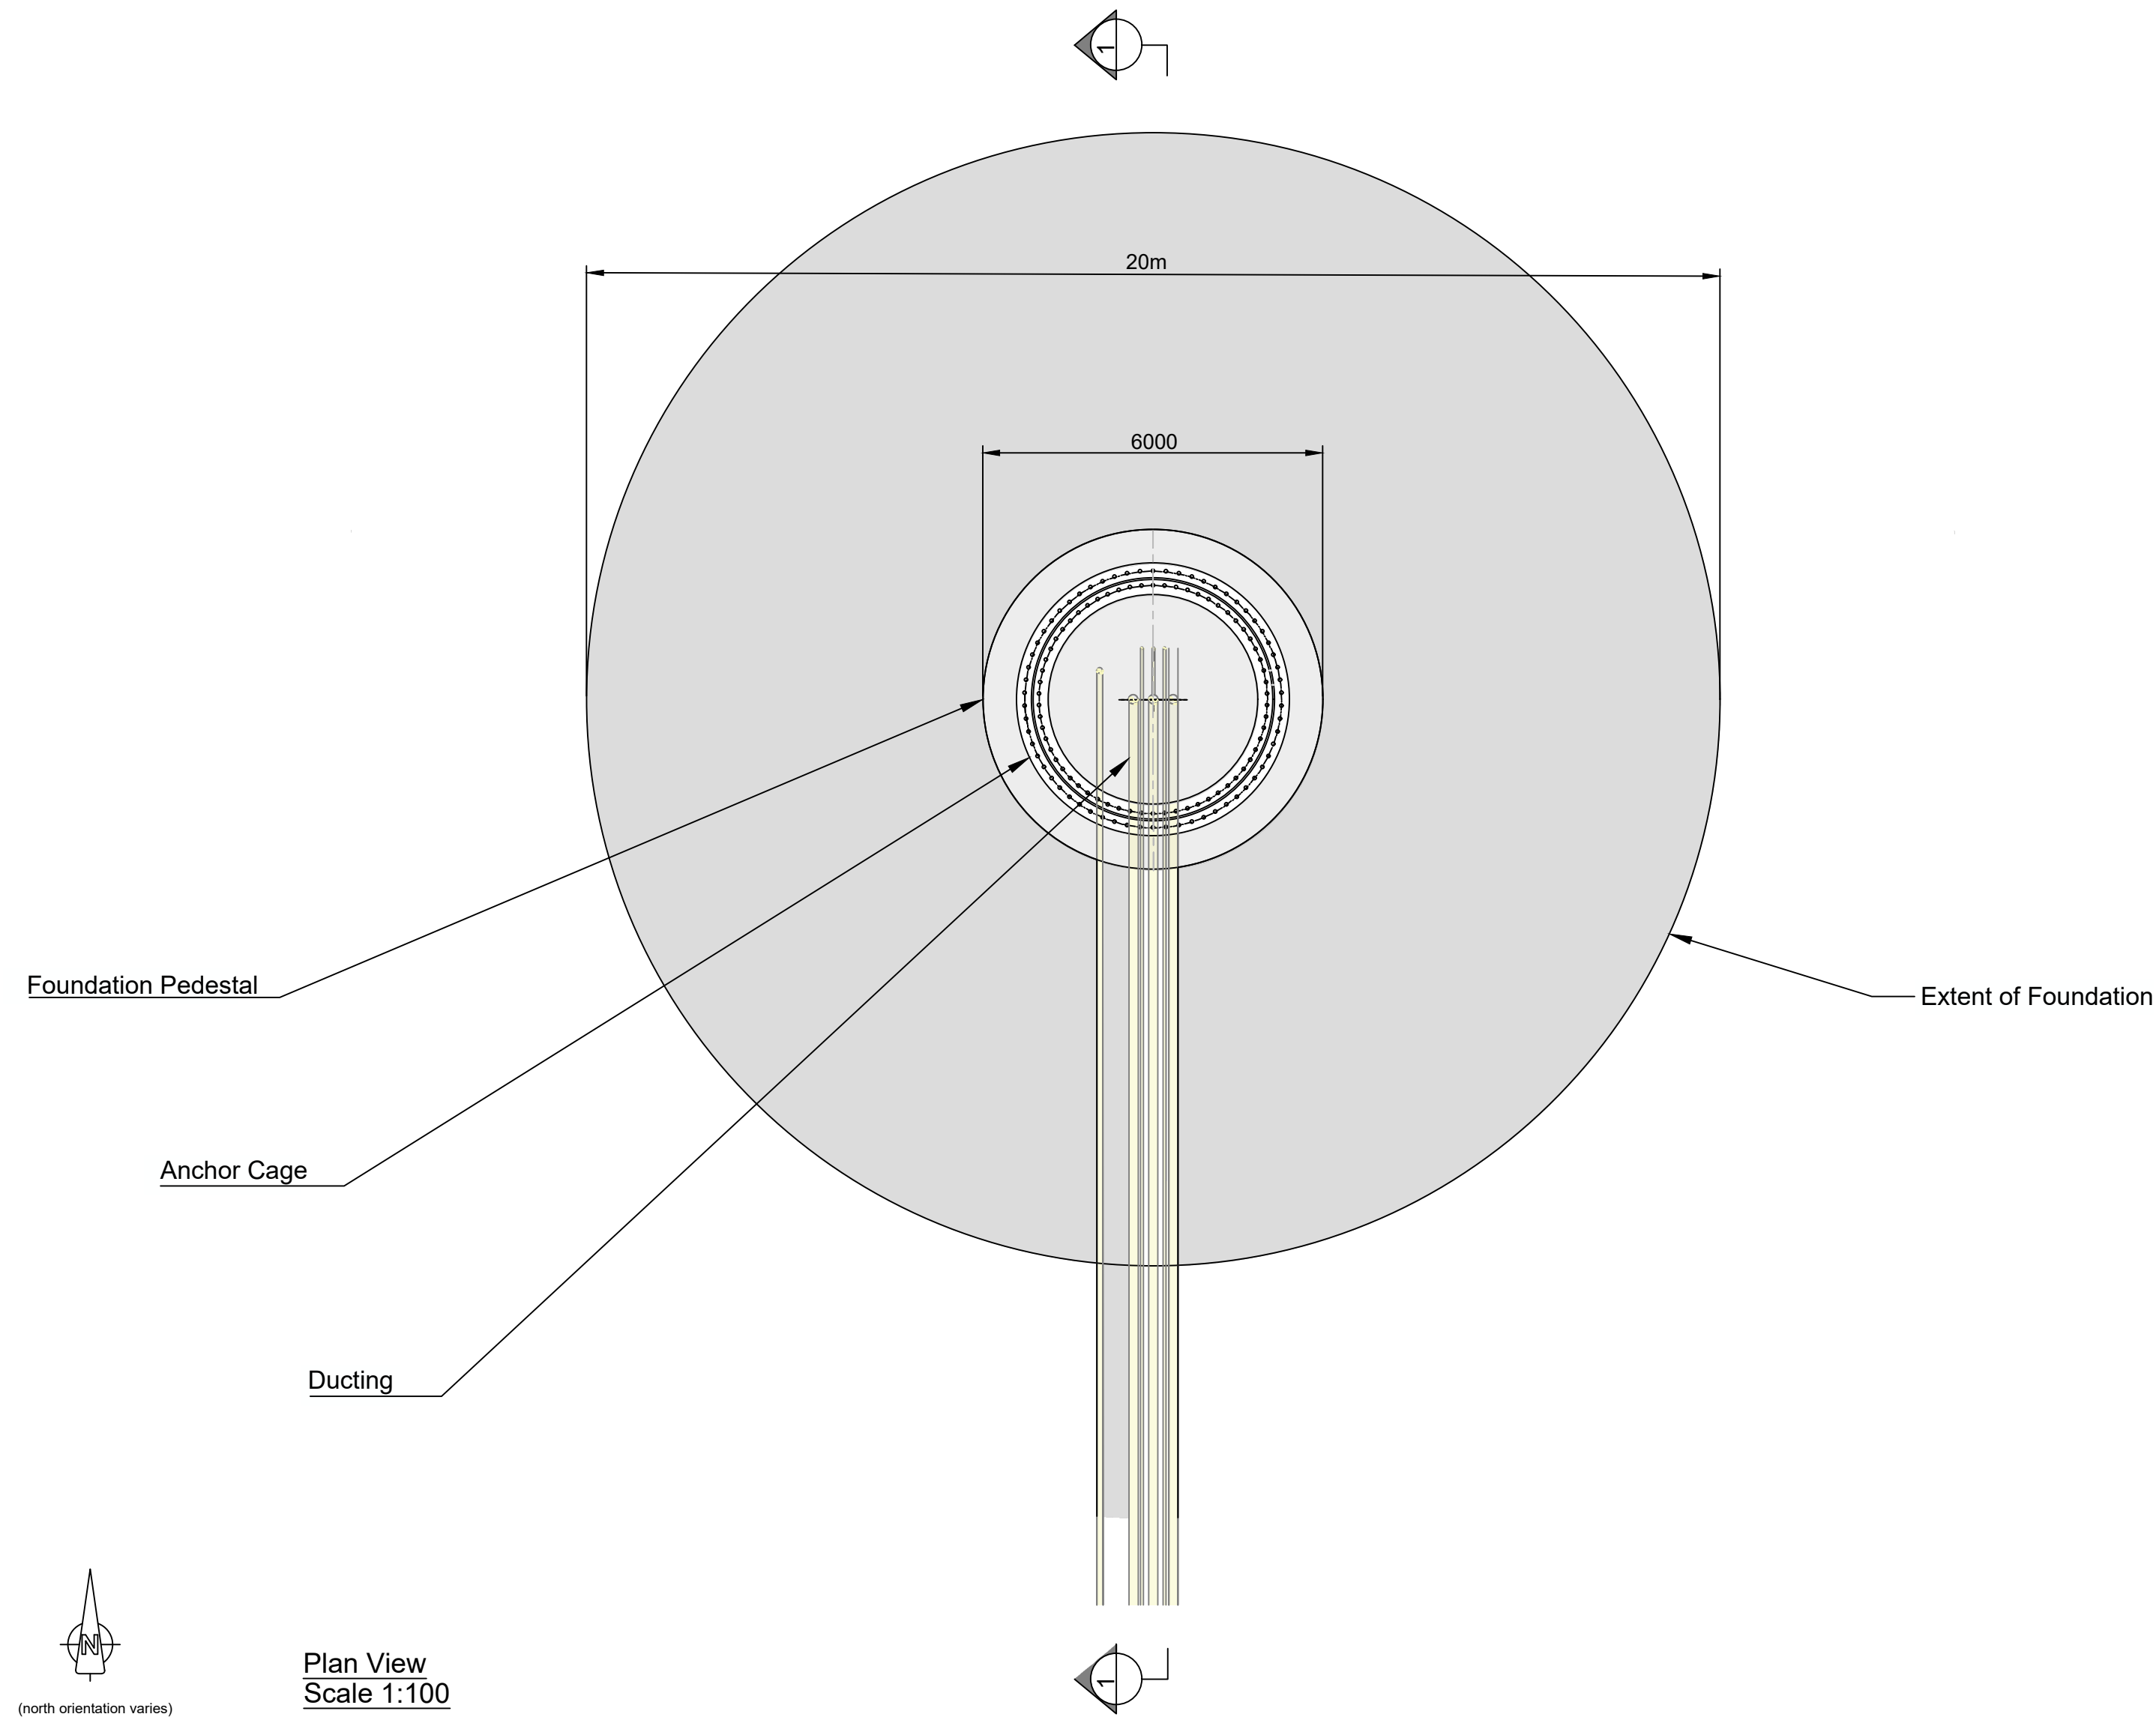

Plan View
Scale 1:100

Notes:

1. All dimensions must be checked on site and not scaled from this drawing.
2. All dimensions in millimetres unless otherwise stated.
3. Dimensions may vary depending on site conditions.

Date:	Rev:	Description:	Drawn By:

Prepared By:



Galetech Energy Services
Clondargan, Stradone
Co. Cavan, H12 NV06
info@galetechennergyservices.com
www.galetechennergyservices.com

Client:	ISLANDMORE WIND FARM LIMITED
Job Title:	ISLANDMORE WIND FARM
Drawing Title:	

FIGURE 6.8: TYPICAL PILED TURBINE
FOUNDATION DESIGN

Drawing No.	STK0011SL_PAS_GA-0.09	Stage.	PLANNING
Scale:	(A1) 1:100	Date:	09/09/2026
Revision No.:	REV05	Checked By:	JB
Drawn By:	EF	Confirmed By:	SC