




Islandmore Wind Farm

Environmental Impact Assessment
Report

Annex 3.2: Wind Farm Site Layout

Islandmore Wind Farm Limited

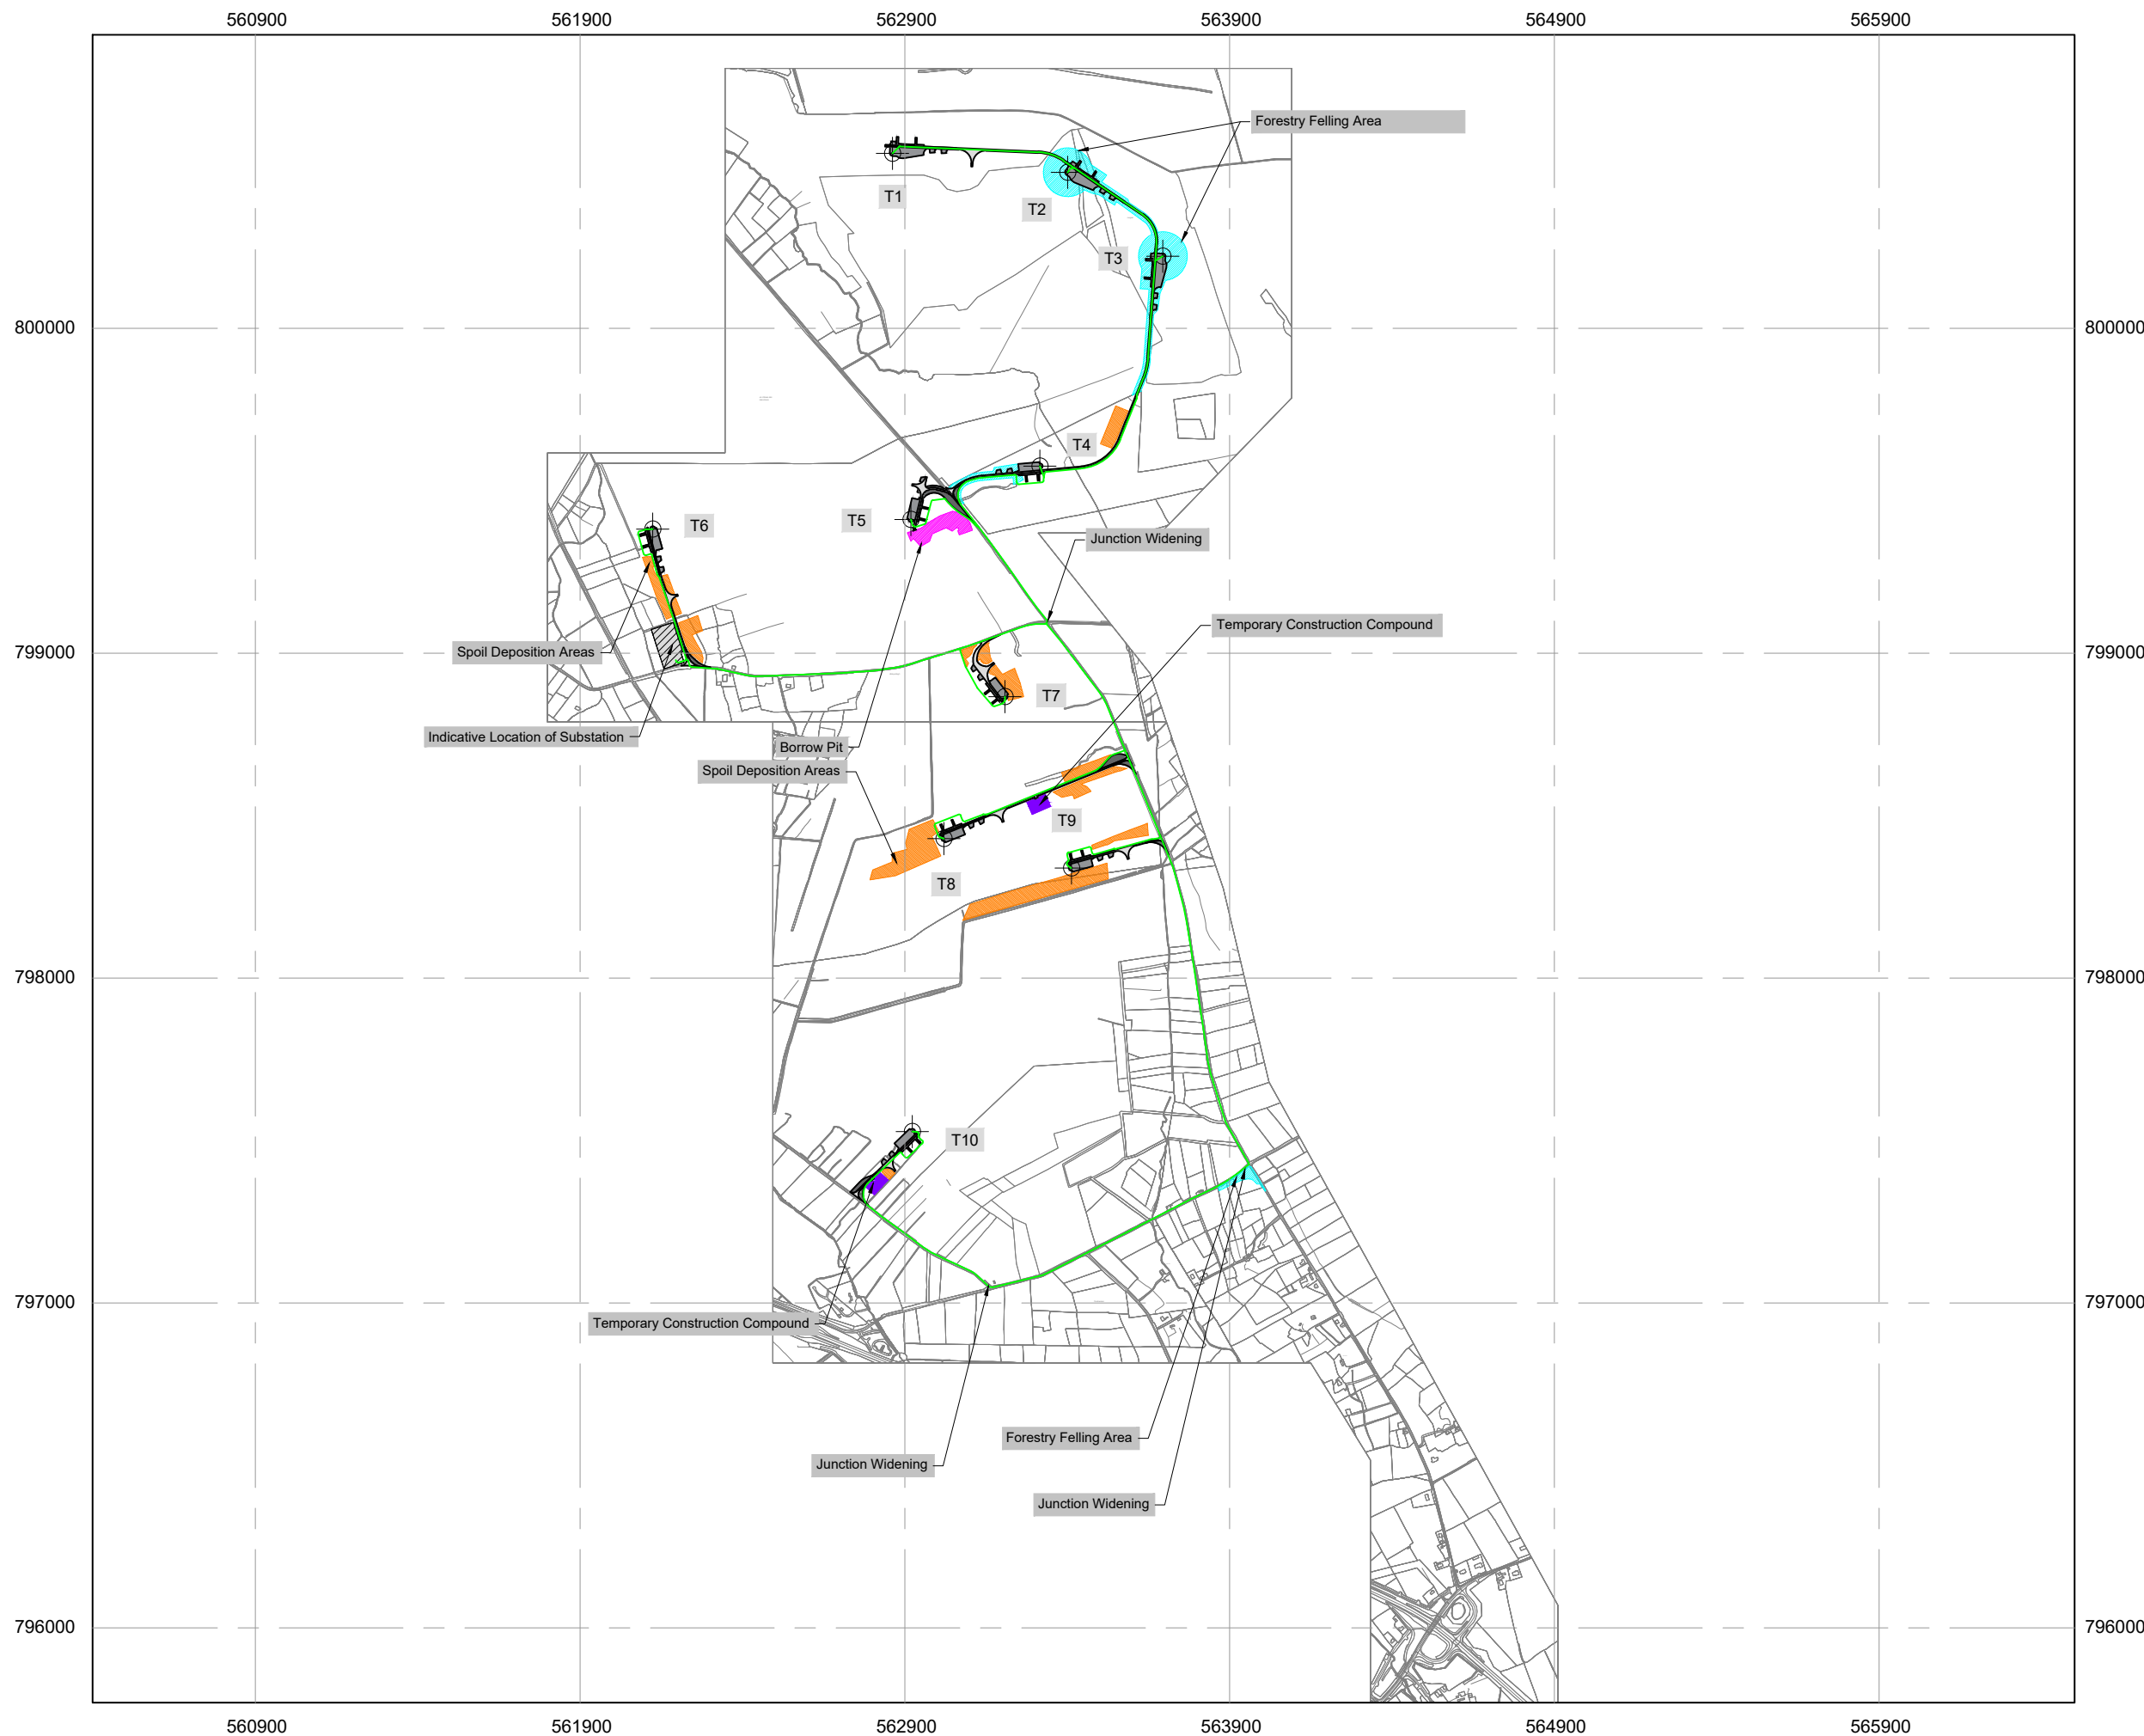

LEGEND:

-  UNDERGROUND ELECTRICITY CABLE
-  TURBINE HARDSTANDS
-  ACCESS TRACKS
-  TEMPORARY SITE ENTRANCE WIDENING
-  BORROW PIT
-  SPOIL DEPOSITION AREAS
-  TEMPORARY CONSTRUCTION COMPOUNDS
-  FORESTRY FELLING AREAS



OSI © Licence: CYAL50441216
Prepared Using Irish Transverse Mercator (ITM).

Date:	Rev:	Description:	Drawn By:

Date:	Rev.
Prepared By:	



Galetech Energy Services
Clondargan, Stradone
Co. Cavan, H12 NV06
info@galetechenergyservices.com
www.galetechenergyservices.com

Client:

ISLANDMORE WIND FARM LIMITED

Job Title:

ISLANDMORE WIND FARM

Drawing Title:

ANNEX 3.2: WIND FARM SITE LAYOUT

<u>Drawing No.</u> STK001ISL_EIAR-0.10		<u>Stage.</u> EIAR
<u>Scale:</u> (A3) 1:20,000	<u>Date:</u> 24/07/2026	<u>Revision No.:</u> REV02
<u>Drawn By:</u> EF	<u>Checked By:</u> JB	<u>Confirmed By:</u> SC



GALETECH
ENERGY SERVICES

