




Islandmore Wind Farm


Environmental Impact Assessment
Report

Annex 7.1: Lidar Data

Islandmore Wind Farm Limited

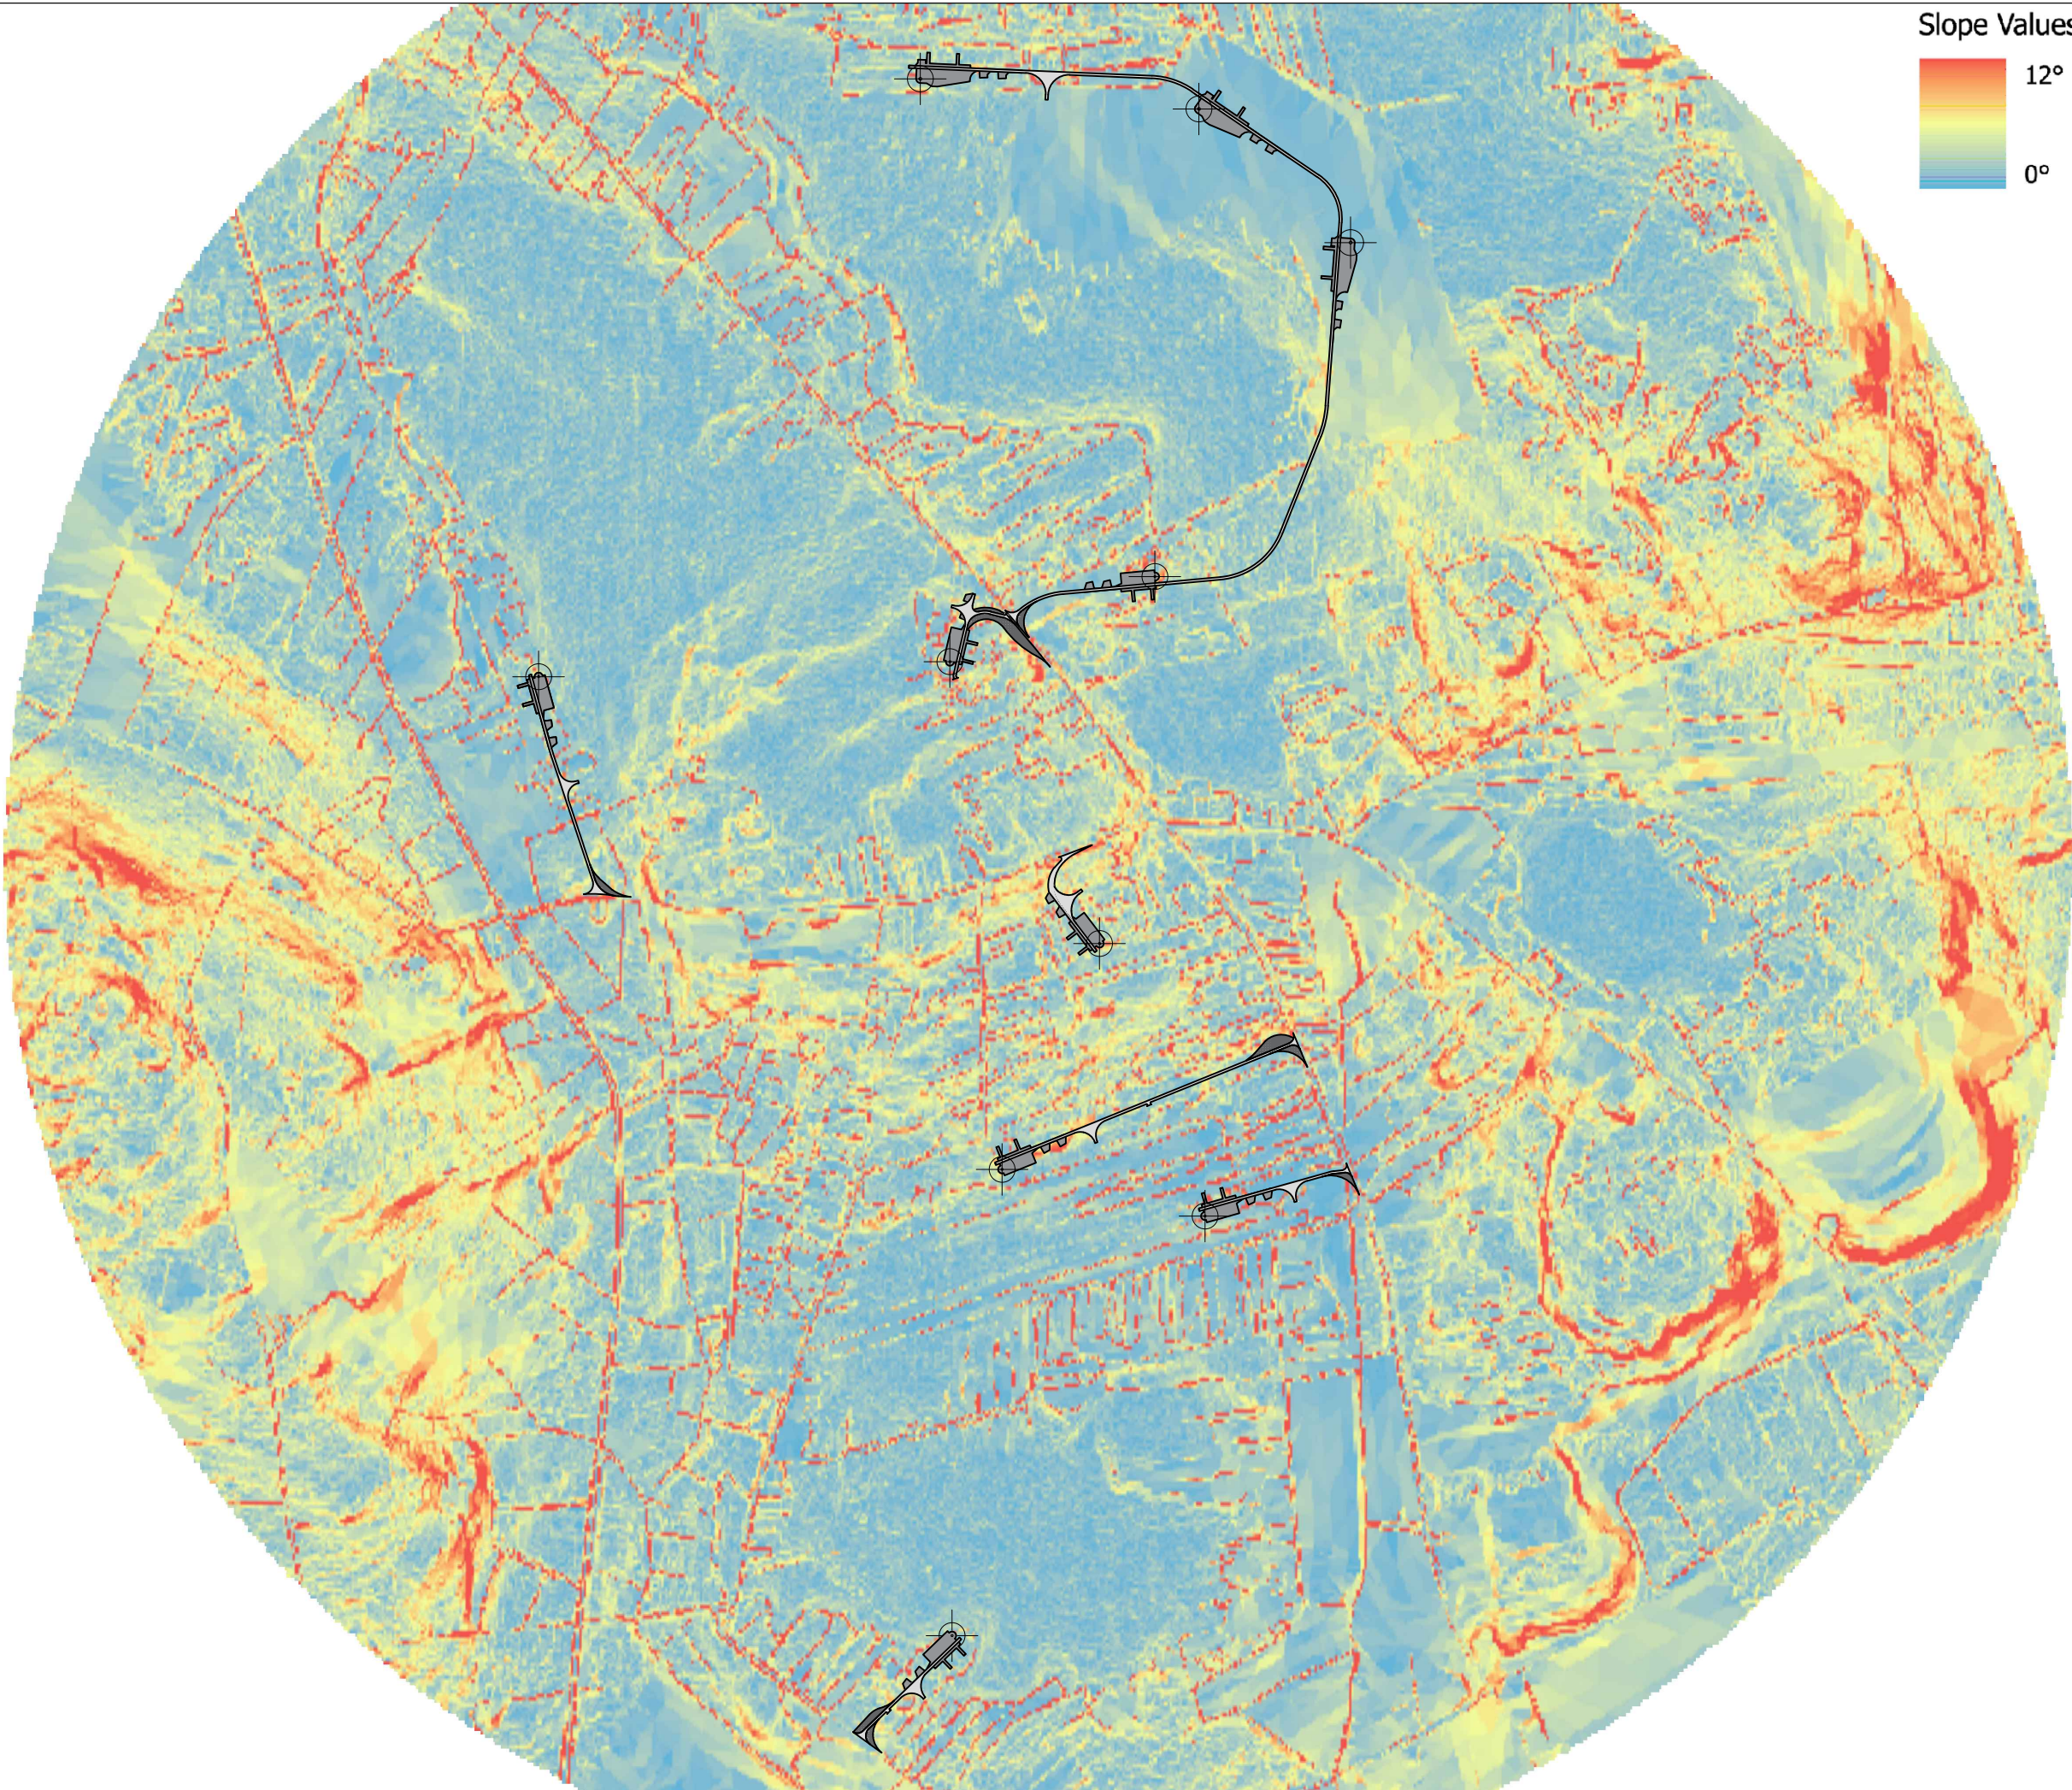

Slope Values

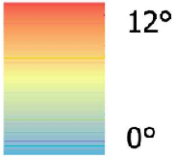

- LEGEND:
- WIND TURBINE LOCATIONS
 - TURBINE HARDSTANDS
 - ACCESS TRACKS
 - TEMPORARY SITE ENTRANCE WIDENING

Prepared Using Irish Transverse Mercator (ITM).

Date:	Rev:	Description:	Drawn By:

Prepared By:




Galetech Energy Services
Clondargan, Stradone
Co. Cavan, H12 NV06
info@galetechenergyservices.com
www.galetechenergyservices.com

Client:
ISLANDMORE WIND FARM LIMITED

Job Title:
ISLANDMORE WIND FARM

Drawing Title:
ANNEX 7.1 (A): SITE SLOPE VALUES

<u>Drawing No.</u> STK001ISL_EIAR-0.18		<u>Stage.</u> EIAR	
<u>Scale:</u> (A3) 1:12,500	<u>Date:</u> 24/07/2026	<u>Revision No.:</u> REV02	
<u>Drawn By:</u> EF	<u>Checked By:</u> JB	<u>Confirmed By:</u> SC	

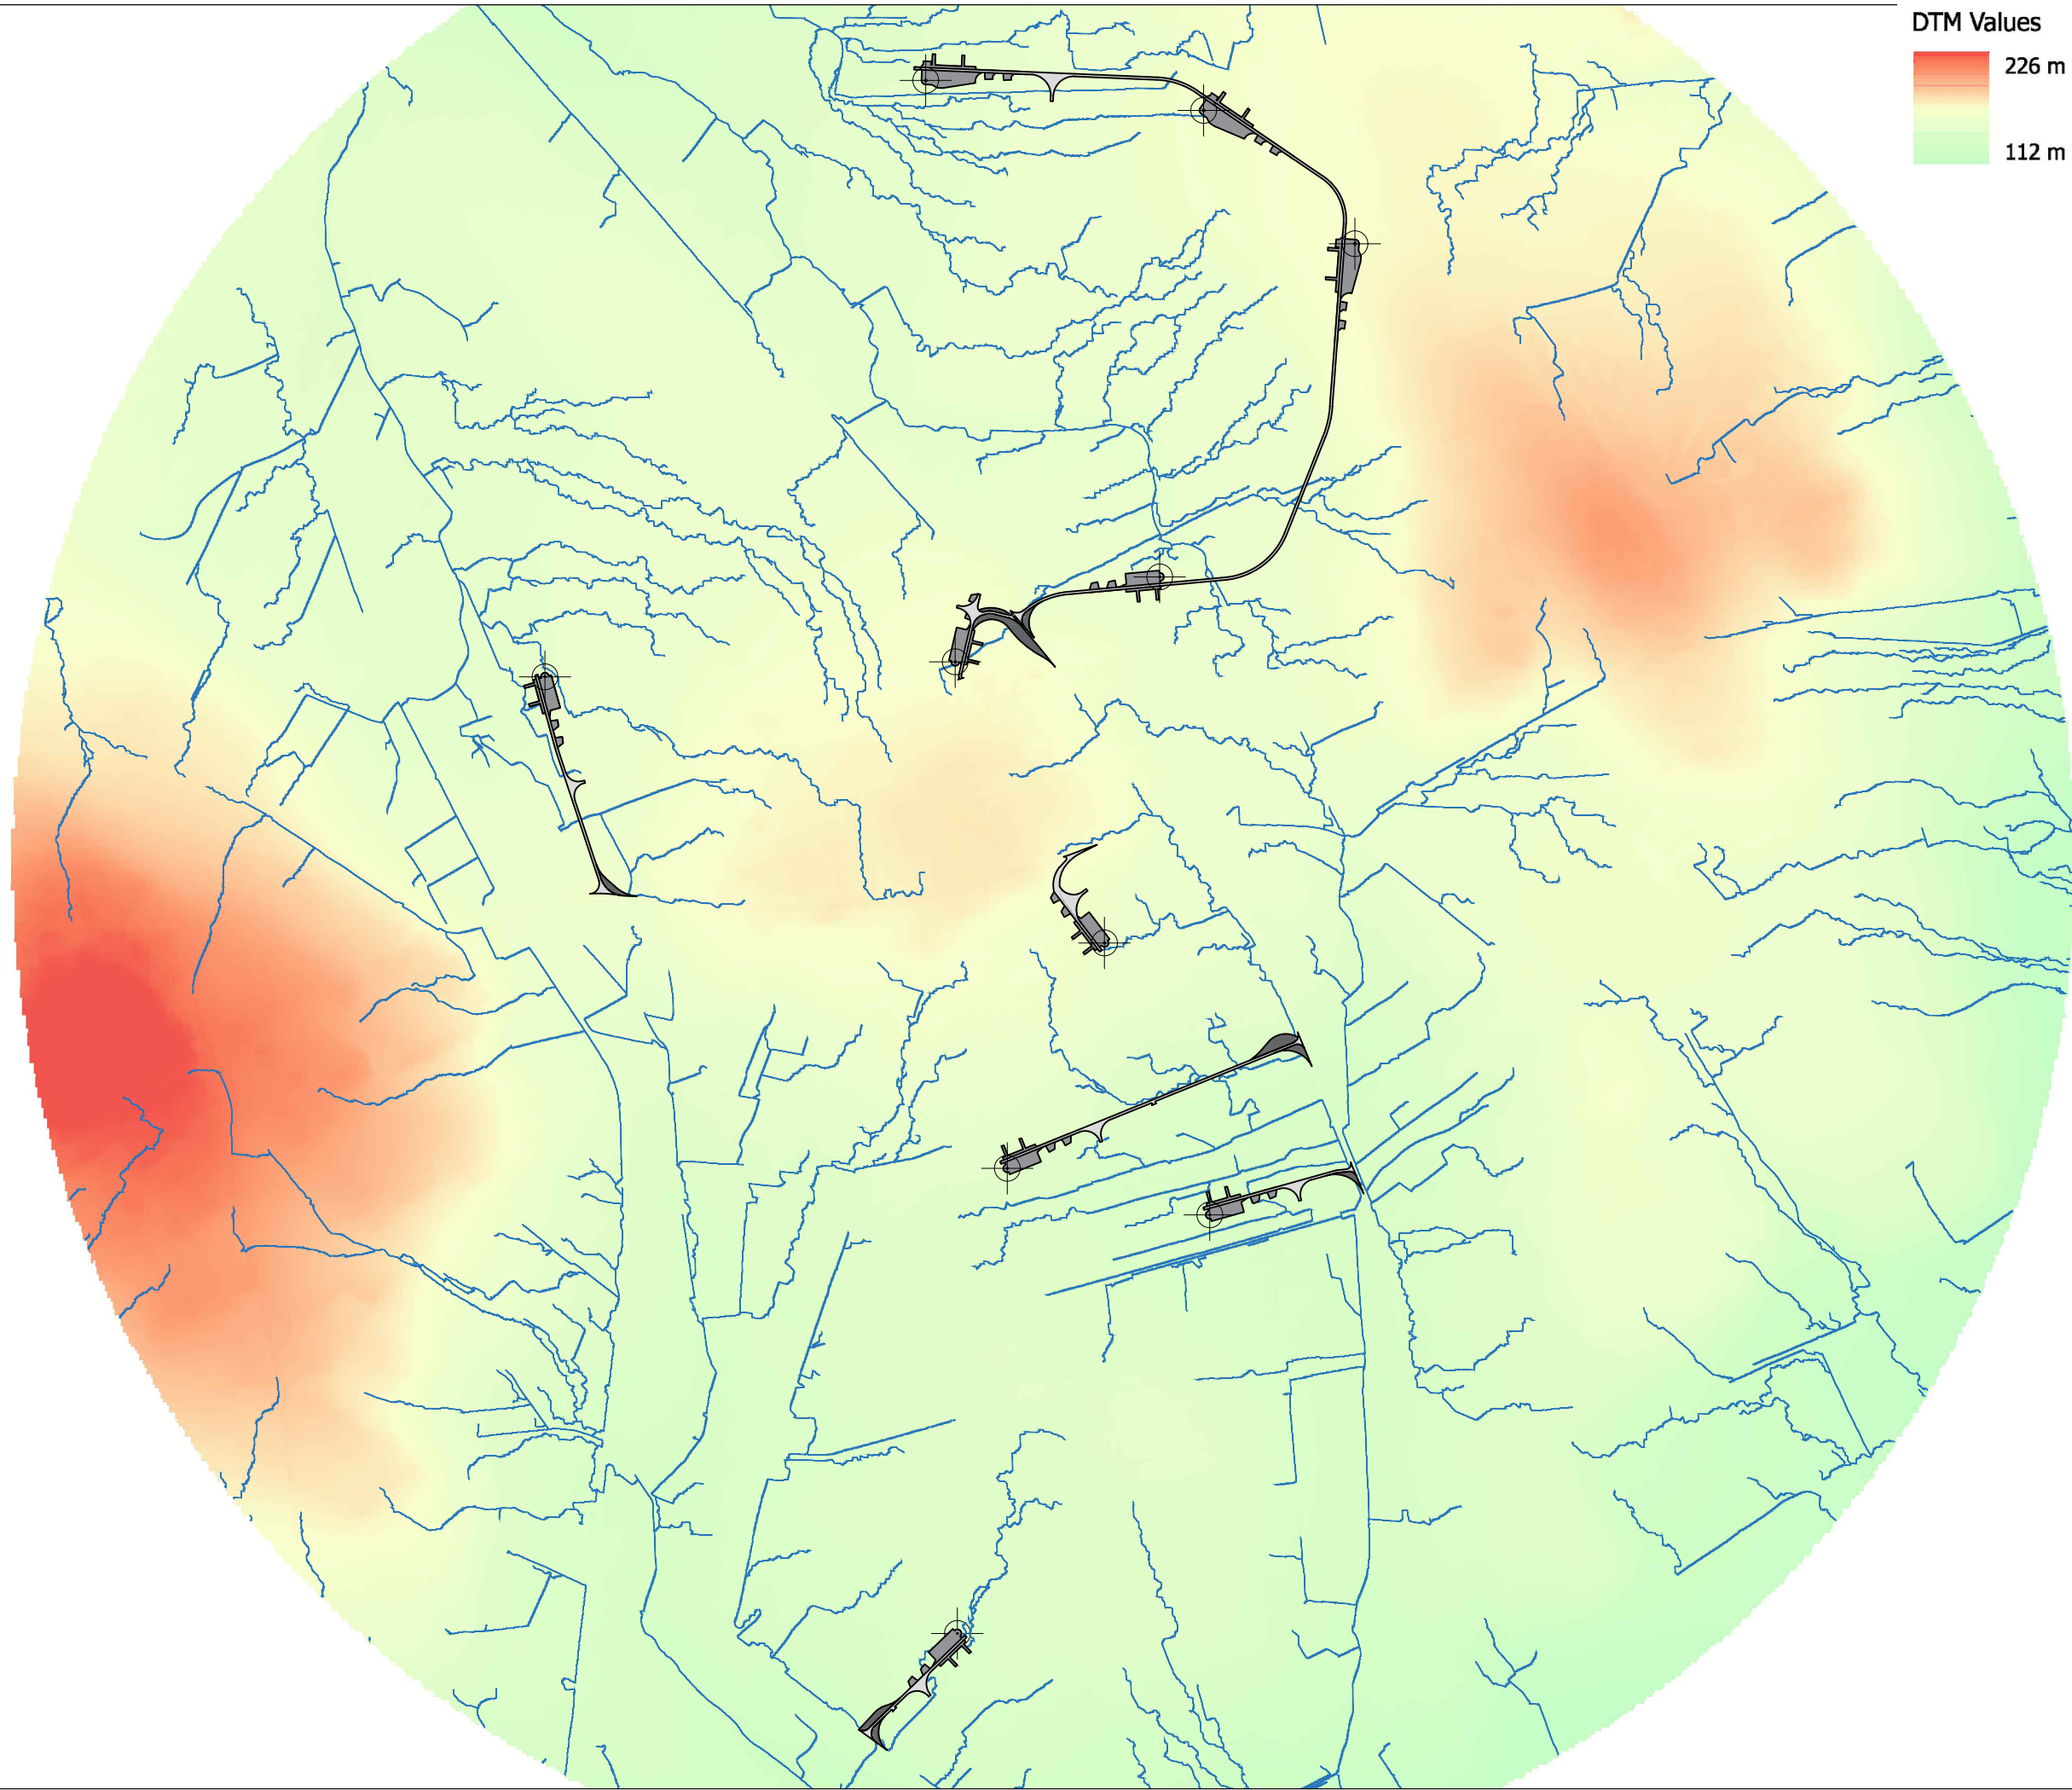

DTM Values



LEGEND:

-  WIND TURBINE LOCATIONS
-  TURBINE HARDSTANDS
-  ACCESS TRACKS
-  TEMPORARY SITE ENTRANCE WIDENING
-  NATURALISED OVERLAND FLOW PATHWAYS

Prepared Using Irish Transverse Mercator (ITM).

Date:	Rev:	Description:	Drawn By:

Prepared By:



Galetech Energy Services
Clondargan, Stradone
Co. Cavan, H12 NV06
info@galetechenergyservices.com
www.galetechenergyservices.com

Client:

ISLANDMORE WIND FARM LIMITED

Job Title:

ISLANDMORE WIND FARM

Drawing Title:

ANNEX 7.1 (B): DIGITAL TERRAIN MODEL
ELEVATION DATA & NATURALISED
OVERLAND FLOW PATHWAYS

Drawing No.

STK001ISL_EIAR-0.19

Stage:

EIAR

Scale:

(A3) 1:12,500

Date:

24/07/2026

Revision No.:

REV02

Drawn By:



EF

Checked By:

JB

Confirmed By:

SC

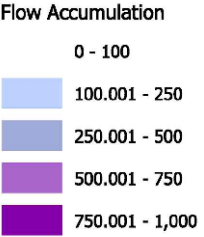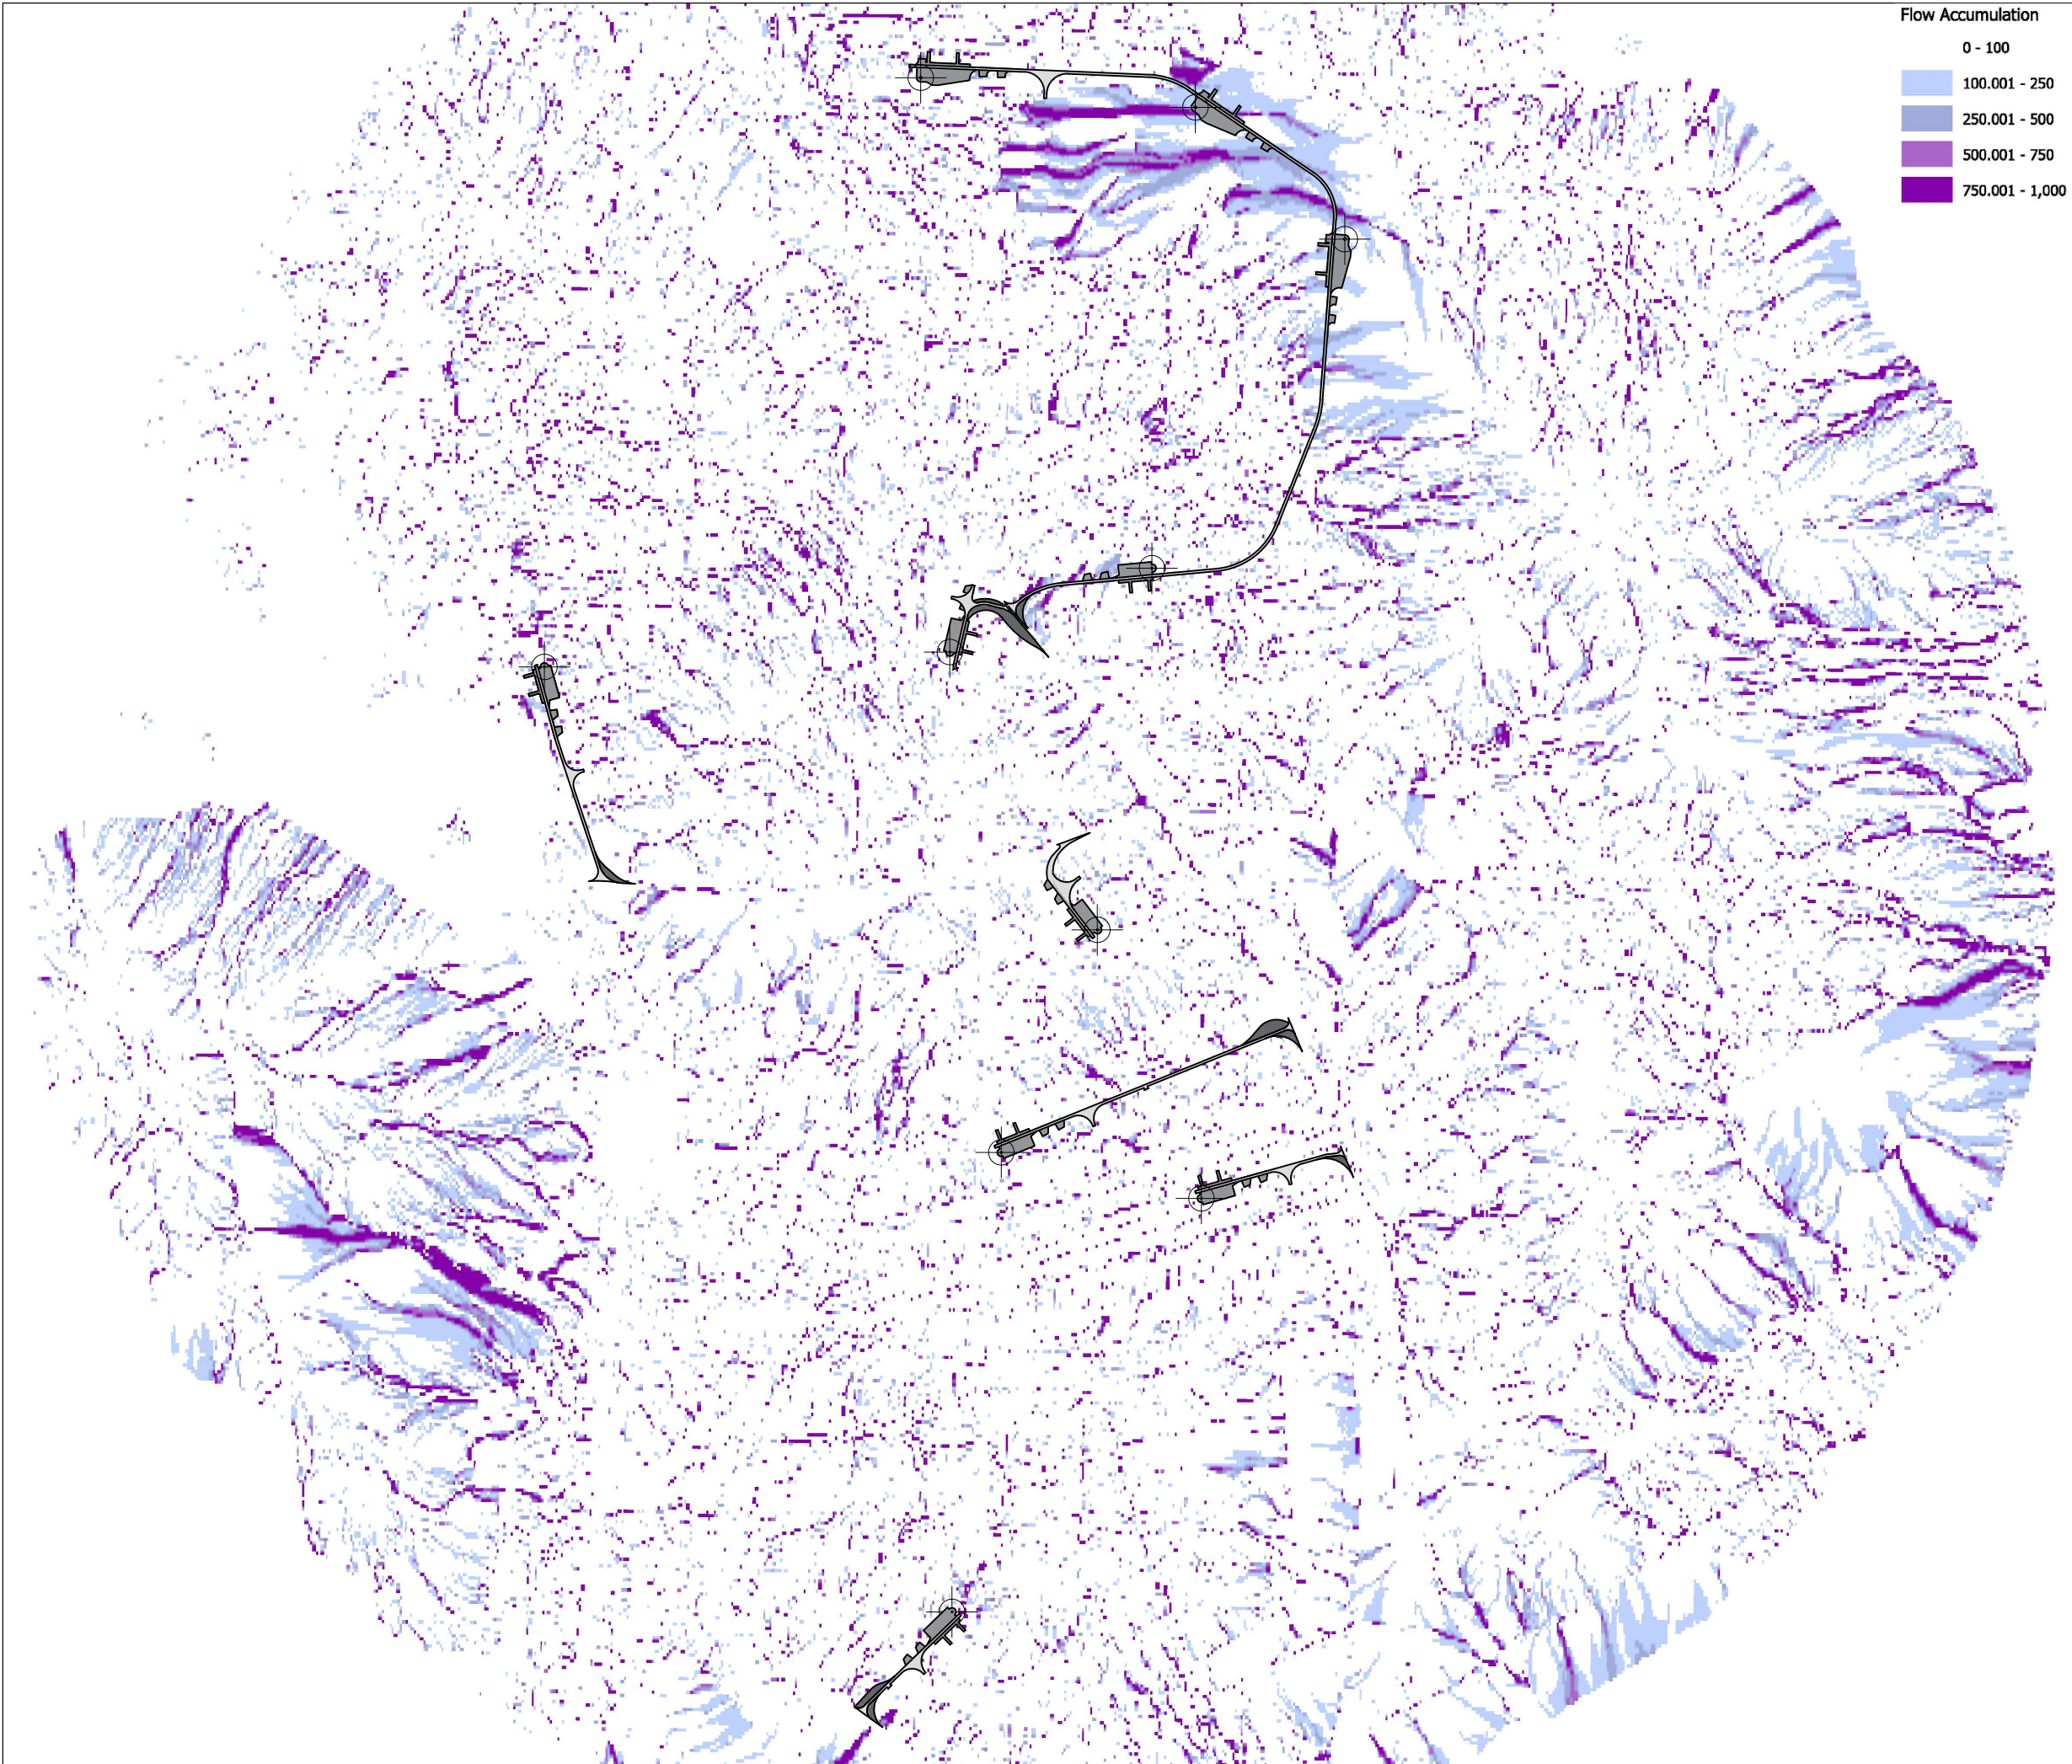

- LEGEND:
- WIND TURBINE LOCATIONS
 - TURBINE HARDSTANDS
 - ACCESS TRACKS
 - TEMPORARY SITE ENTRANCE WIDENING

Prepared Using Irish Transverse Mercator (ITM).			
Date:	Rev:	Description:	Drawn By:

Prepared By:



Galetech Energy Services
Clondargan, Stradone
Co. Cavan, H12 NV06
info@galetechenergyservices.com
www.galetechenergyservices.com

Client: ISLANDMORE WIND FARM LIMITED		
Job Title: ISLANDMORE WIND FARM		
Drawing Title: ANNEX 7.1 (C): FLOW ACCUMULATION PATHWAYS		
Drawing No. STK001ISL_EIAR-0.20	Stage: EIAR	
Scale: (A3) 1:12,500	Date: 24/07/2026	Revision No.: REV02
Drawn By: EF	Checked By: JB	Confirmed By: SC



GALETECH
ENERGY SERVICES

