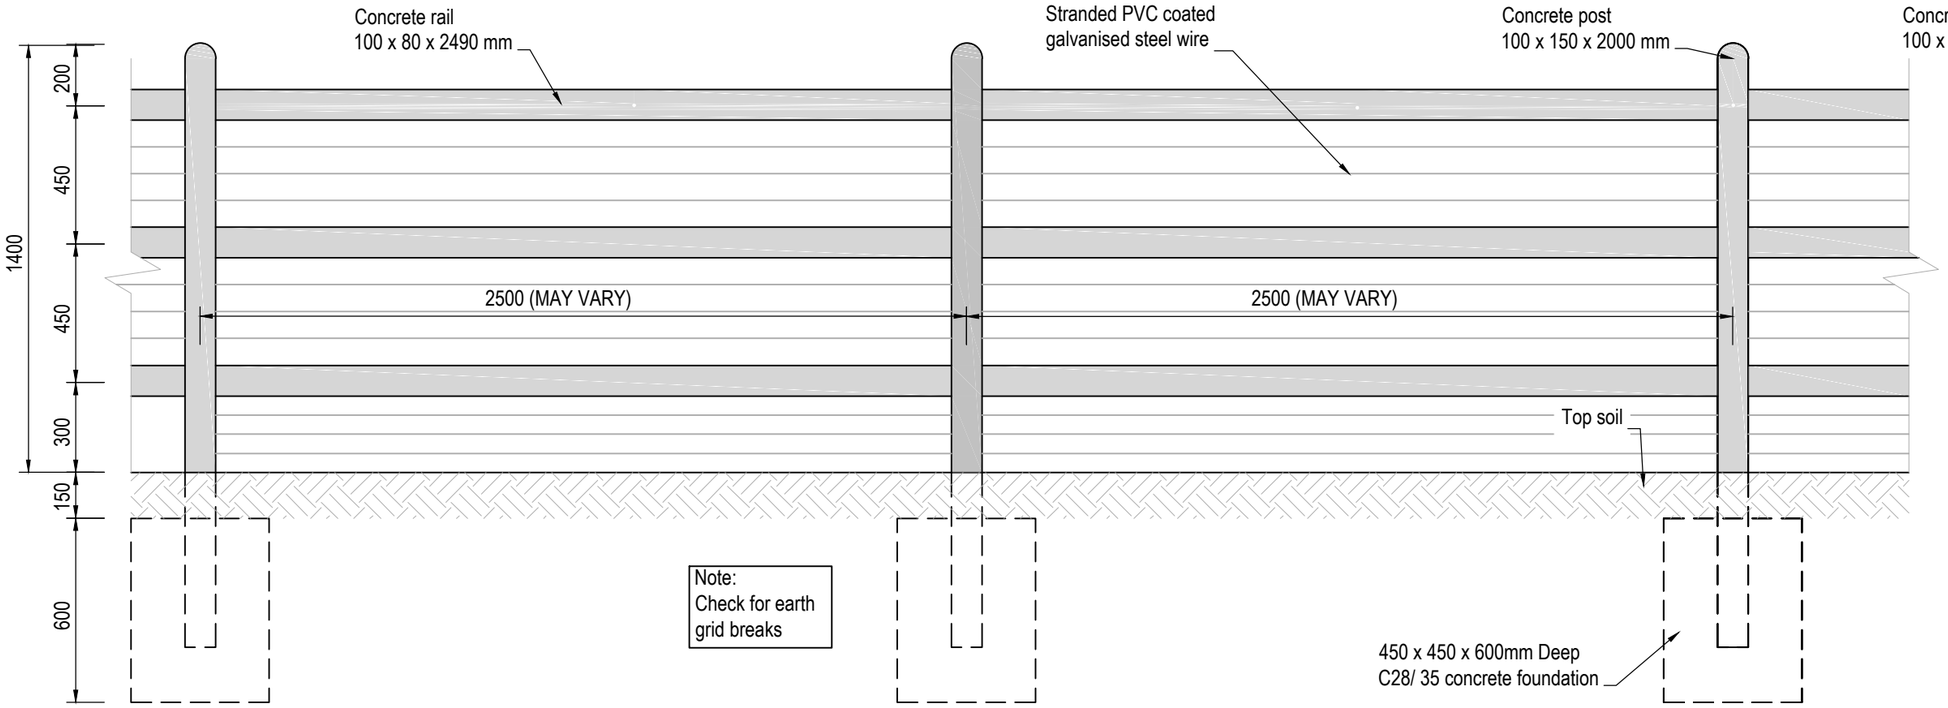

FENCE ELEVATION

SCALE: 1:20

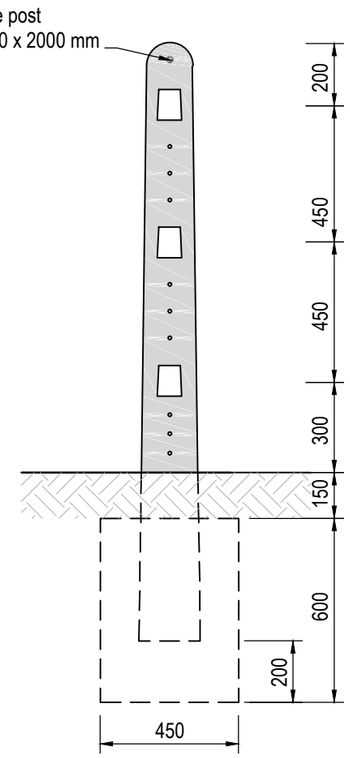

SECTION

SCALE: 1:20

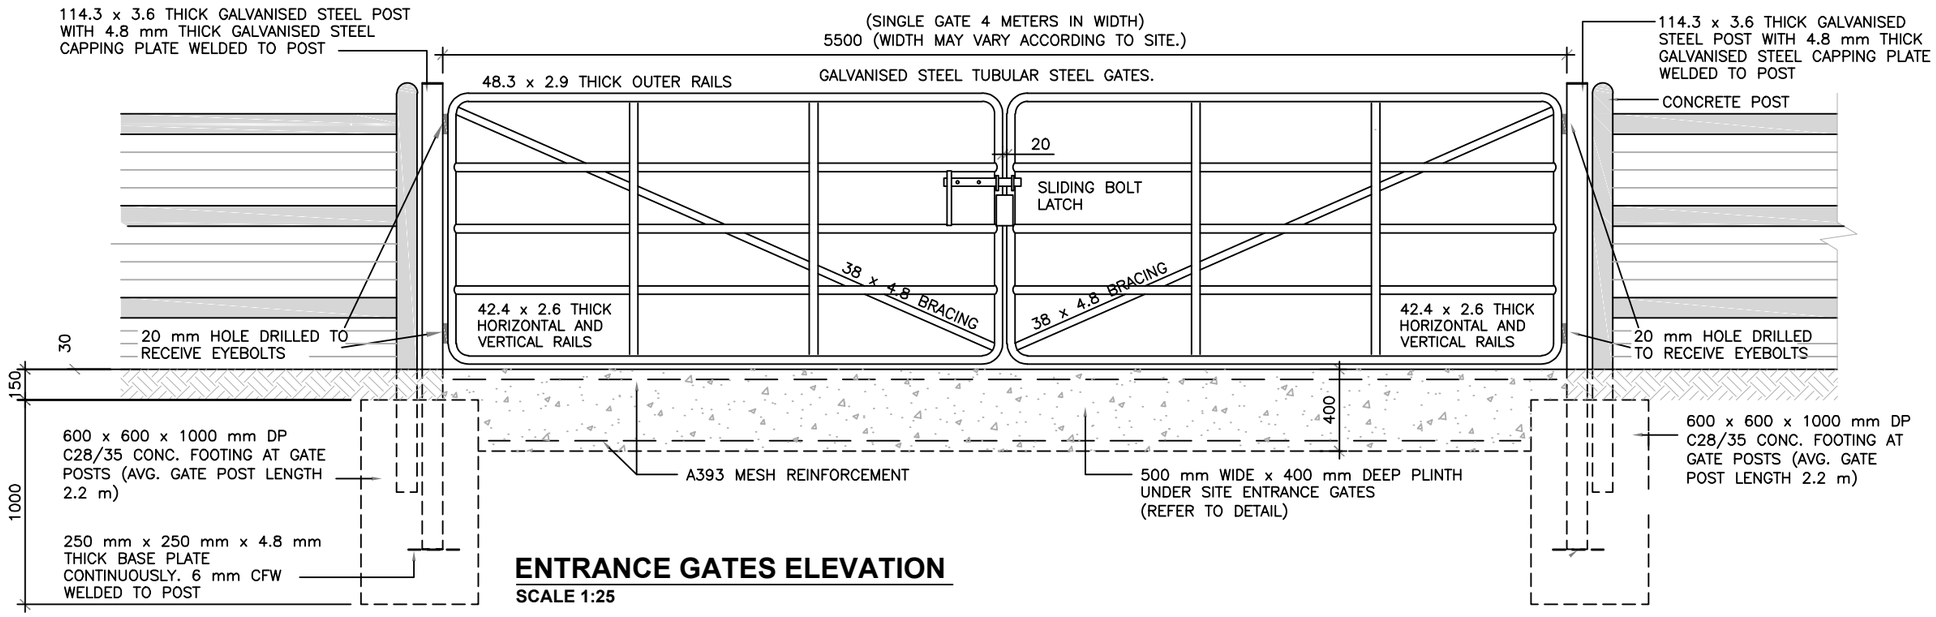

ENTRANCE GATES ELEVATION

SCALE 1:25

REV	DATE	DESCRIPTION	BY	APP
P01	08.04.24	ISSUED FOR PLANNING	OR	PC

CLIENT

MILL FARM SOLAR PROJECT LTD

MWP

ENGINEERING AND ENVIRONMENTAL CONSULTANTS

CORK | TRALEE | LONDON | LIMERICK

mwp.ie

PROJECT:

MILL FARM

TITLE:

CONCRETE POST & RAIL FENCE DETAILS (PROPERTY FENCE)

DRAWN:	CHECKED:	APPROVED:
TL	PC	PC
PROJECT NUMBER: 23991	DATE: APR' 24	SCALE @ A3: AS SHOWN

STATUS DESCRIPTION	STATUS:
FOR APPROVAL	S4

DRAWING NUMBER:	REV:
23991 - MWP - 00 - 00 - DR-C- 0401	P01